Block Plan - 47 Damstead Park Avenue

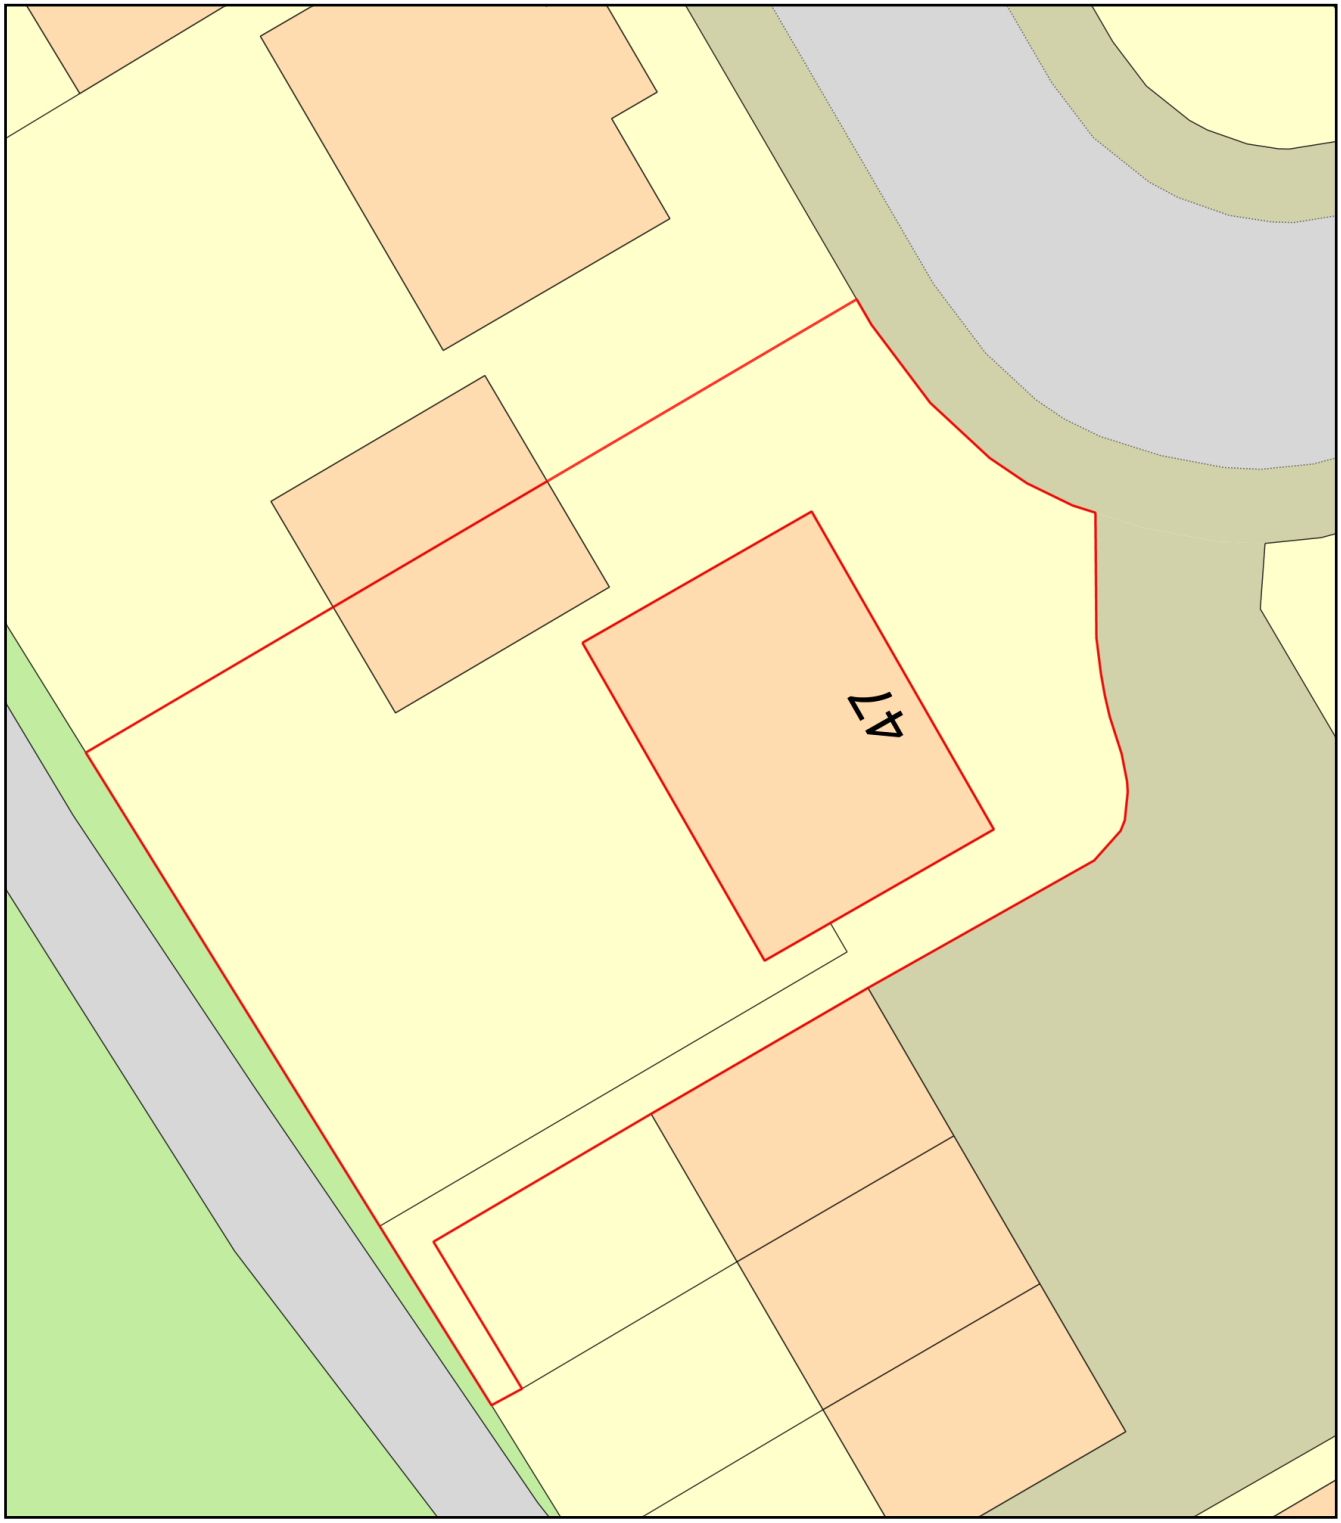

0 10

Metres

N

ReQuestaPlan

Plan Produced for: J D MARTIN MAYS

Date Produced: 03 Jun 2021

Plan Reference Number: TQRQM21154141057735

Scale: 1:200 @ A4

© Crown copyright and database rights 2021 OS 100042766