Current

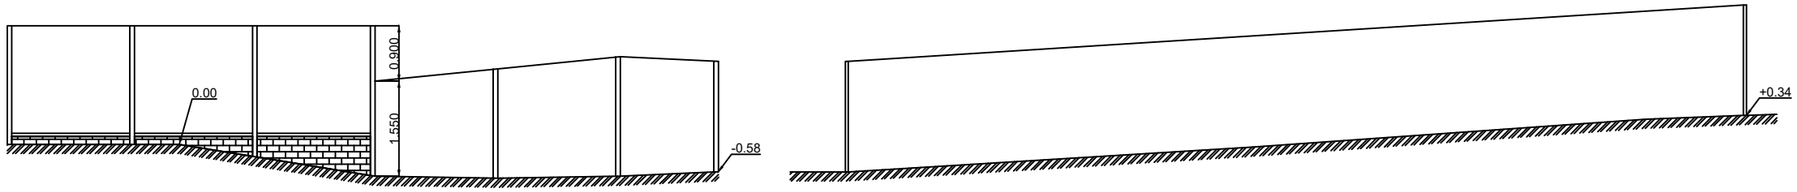

Section A-A'

Section B-B'

Proposed

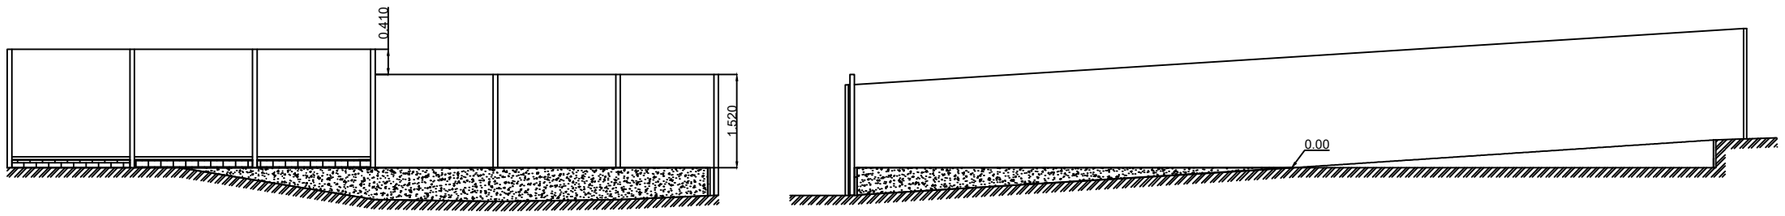

Section A-A'

Section B-B'





47 Damstead Park Avenue - Landscaping project.
Dwg Ref: 001 Date:08.06.2021 Scale 1:100