| Revision | | Date |
|---|---|---|
| REV | General Amendments | 25.05.2021 JC |
| | New staircase | 01.06.2021 JC |

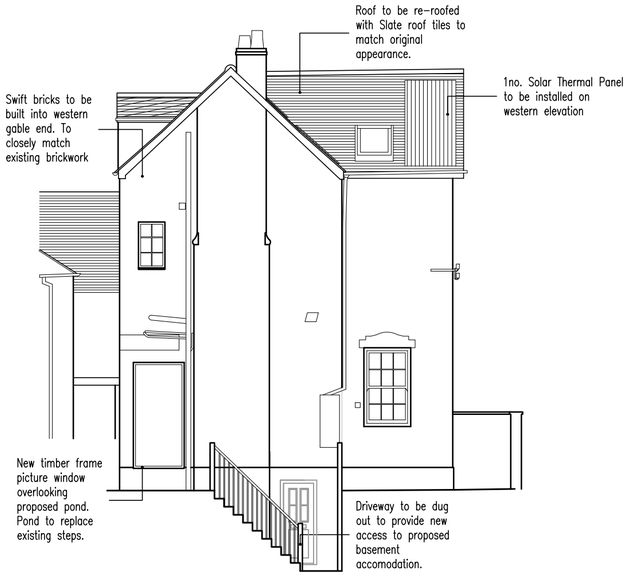


*Datum: 47.00m.*

*Elevation 1. (West)*

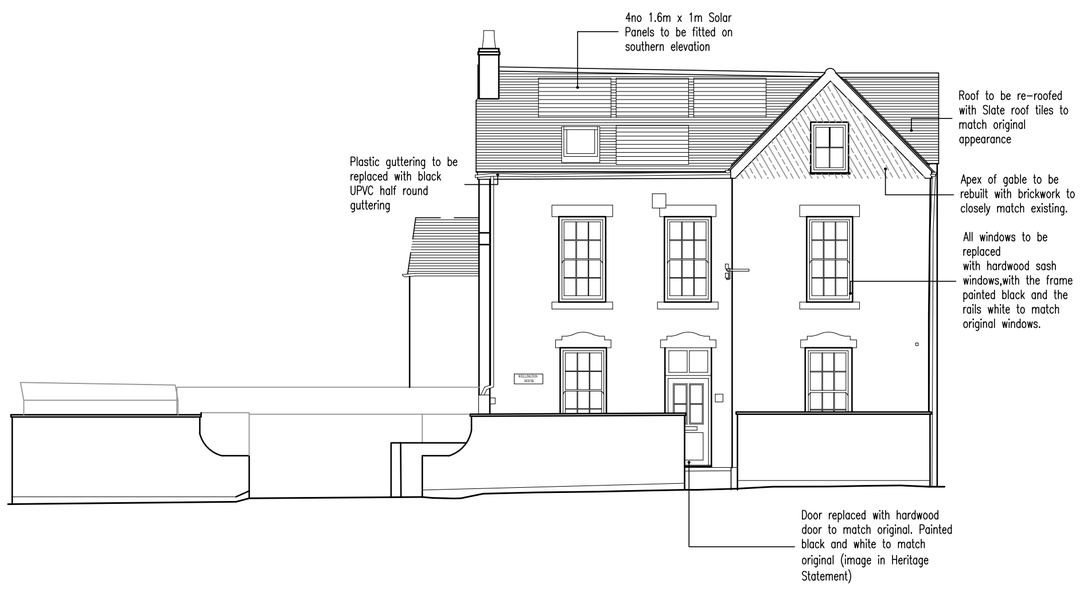


*Datum: 47.00m.*

*Elevation 2. (South & Roadside)*

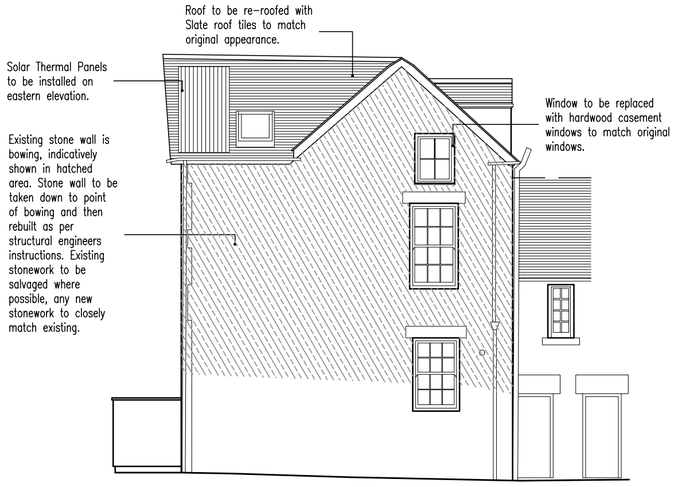


*Datum: 47.00m.*

*Elevation 3. (East)*

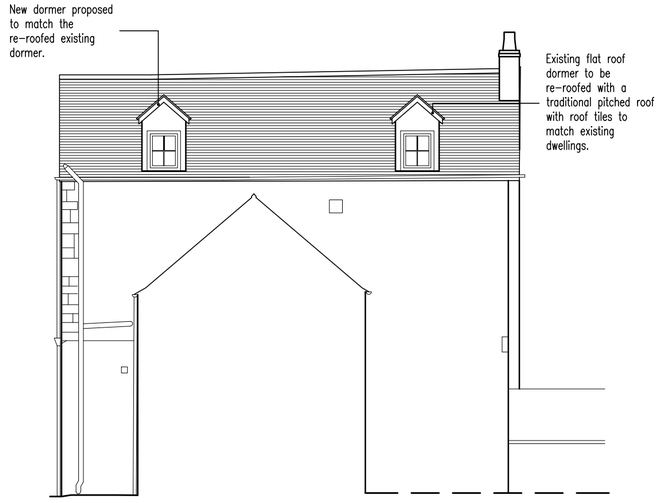


*Datum: 47.00m.*

*Elevation 4. (North)*

1m SCALE 1:100

PlanningDesign

Second Floor, Suite 3
Woburn House
Vernon Gate
Derby DE1 1UL

Tel: 01332 347 371

E-mail: info@planningdesign.co.uk
www.planningdesign.co.uk

CLIENT
Mr Bennett

STATUS:
PLANNING

PROJECT DESCRIPTION:
Conservation Area Consent for re-roofing works, two new dormers and rainwater goods and general restoration of existing building.

DRAWING TITLE:
ELEVATIONS AS PROPOSED

| DRAWN BY: | CHECKED BY: |
|---|---|
| JC | LC |
| DRAWING NUMBER: 007 | REVISION: B |
| SCALE: 1:100 @ A2 | DATE: April 2021 |

DRAWING REF:
3164 - 007

© COPYRIGHT EXISTS ON THE DESIGNS AND INFORMATION SHOWN ON THIS DRAWING: The Contractor must verify all dimensions on site before making shop drawings or commencing work of any kind. No dimensions to be scaled from this drawing. Architect to be notified of any discrepancies in dimensions immediately