Revision			Date	
REV	A	French door replaced with picture window	25.05.2021	JC
	B	Revised stair layout	01.06.2021	JC

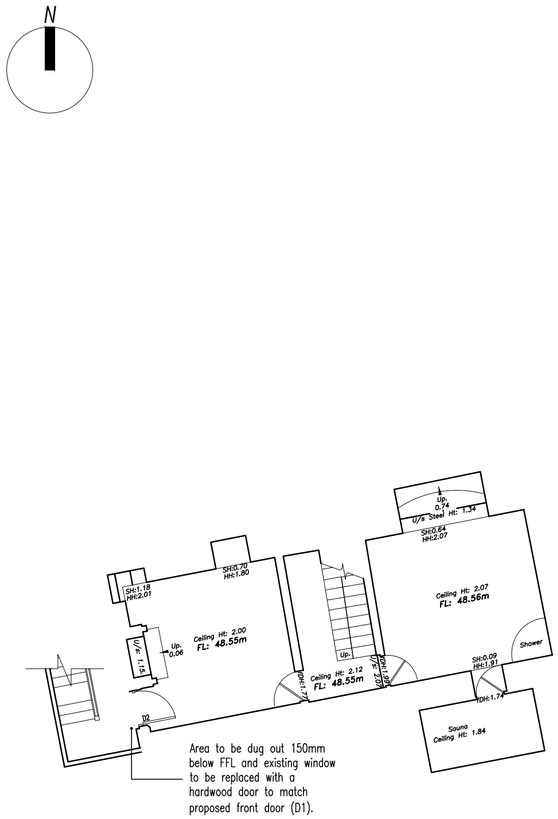

Basement Floor Plan
Scale 1:100

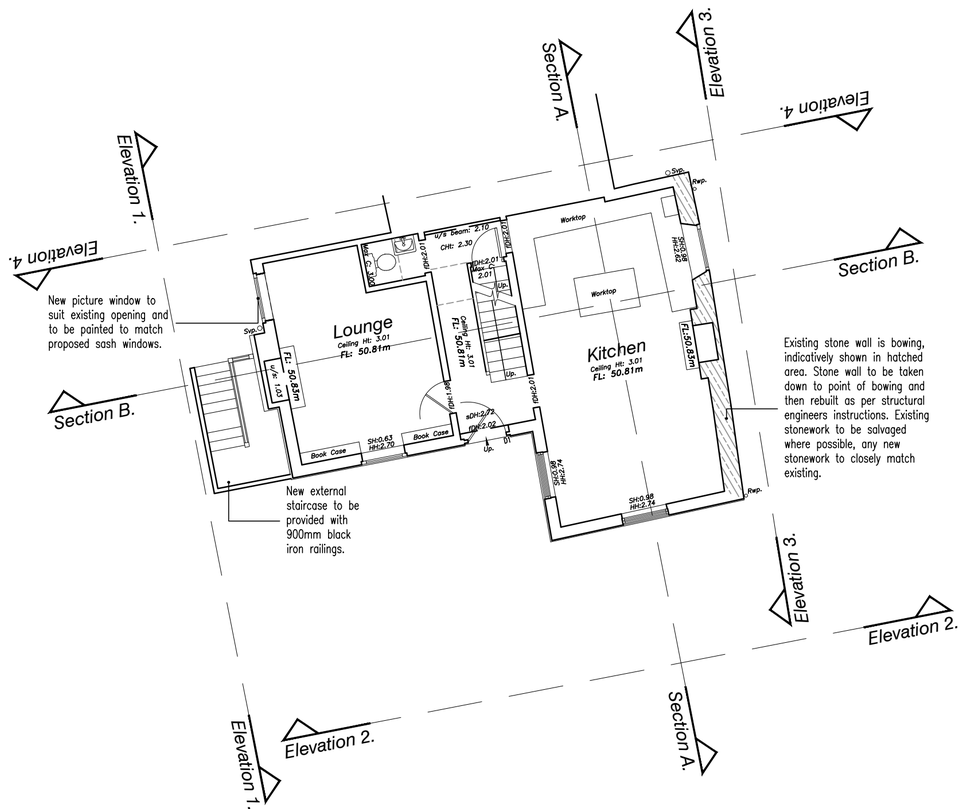

Ground Floor Plan

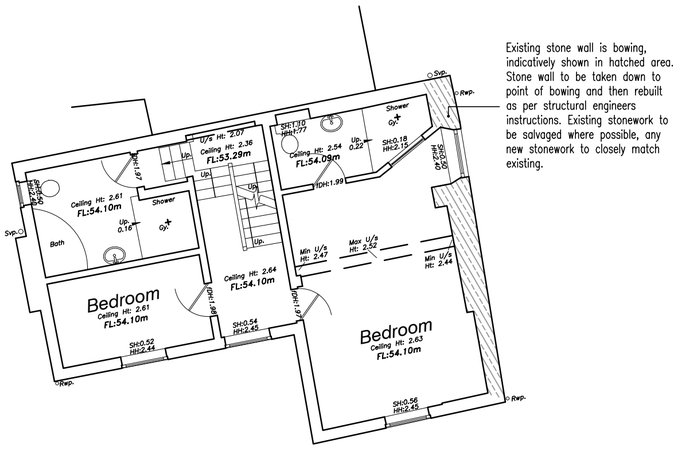

First Floor Plan

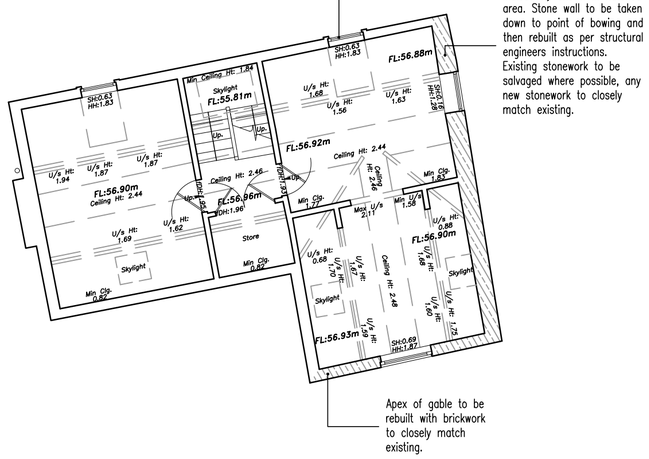

Second Floor Plan

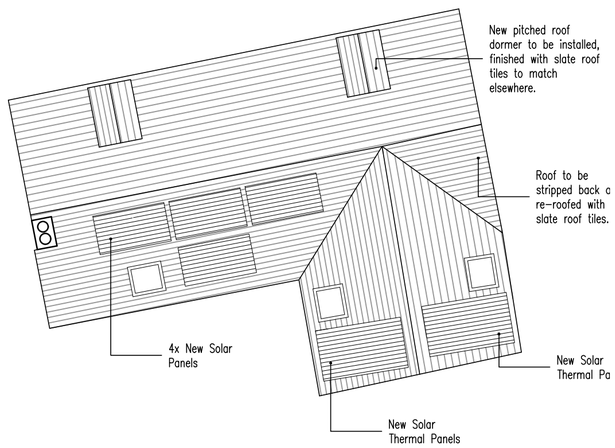

Roof Plan

1m SCALE 1:100

PlanningDesign
Second Floor, Suite 3
Woburn House
Vernon Gate
Derby DE1 1UL
Tel: 01332 347 371
E-mail: info@planningdesign.co.uk
www.planningdesign.co.uk

CLIENT
Mr Bennett

STATUS:
PLANNING

PROJECT DESCRIPTION:
Conservation Area Consent for re-roofing works, two new dormers and rainwater goods and general restoration of existing building.

DRAWING TITLE:
PLANS AS PROPOSED

DRAWN BY:	CHECKED BY:
JC	LC
DRAWING NUMBER:	REVISION:
006	B
SCALE:	DATE:
1:100 @A2	April 2021

DRAWING REF:
3164 - 006

© COPYRIGHT EXISTS ON THE DESIGNS AND INFORMATION SHOWN ON THIS DRAWING: The Contractor must verify all dimensions on site before making shop drawings or commencing work of any kind. No dimensions to be scaled from this drawing. Architect to be notified of any discrepancies in dimensions immediately