Scale drawing of proposed gates in existing drystone wall opening

AVA/2021/0645

The Haining
1. Ashbourne Road
Belper DE56 2DA

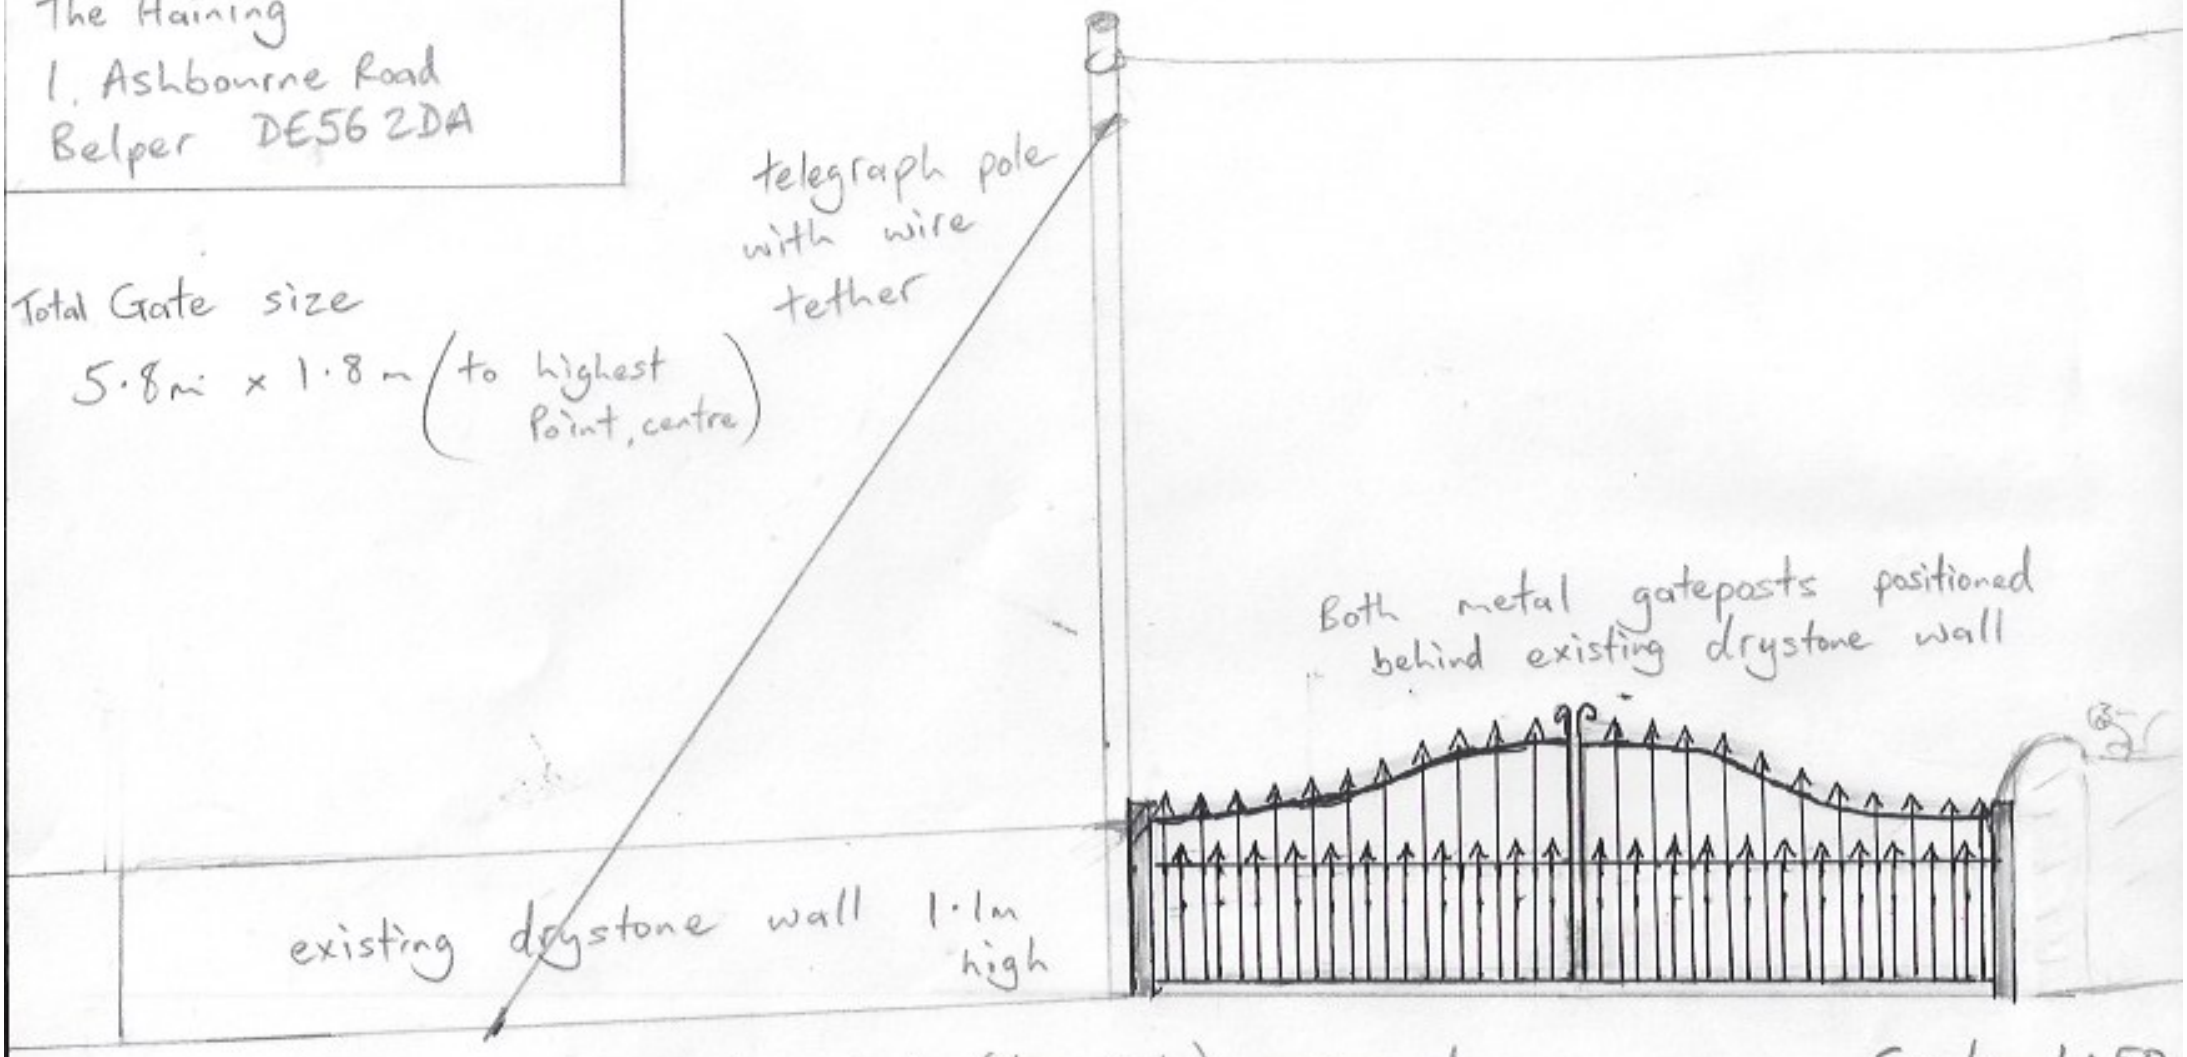

Scale 1:50 @ A4