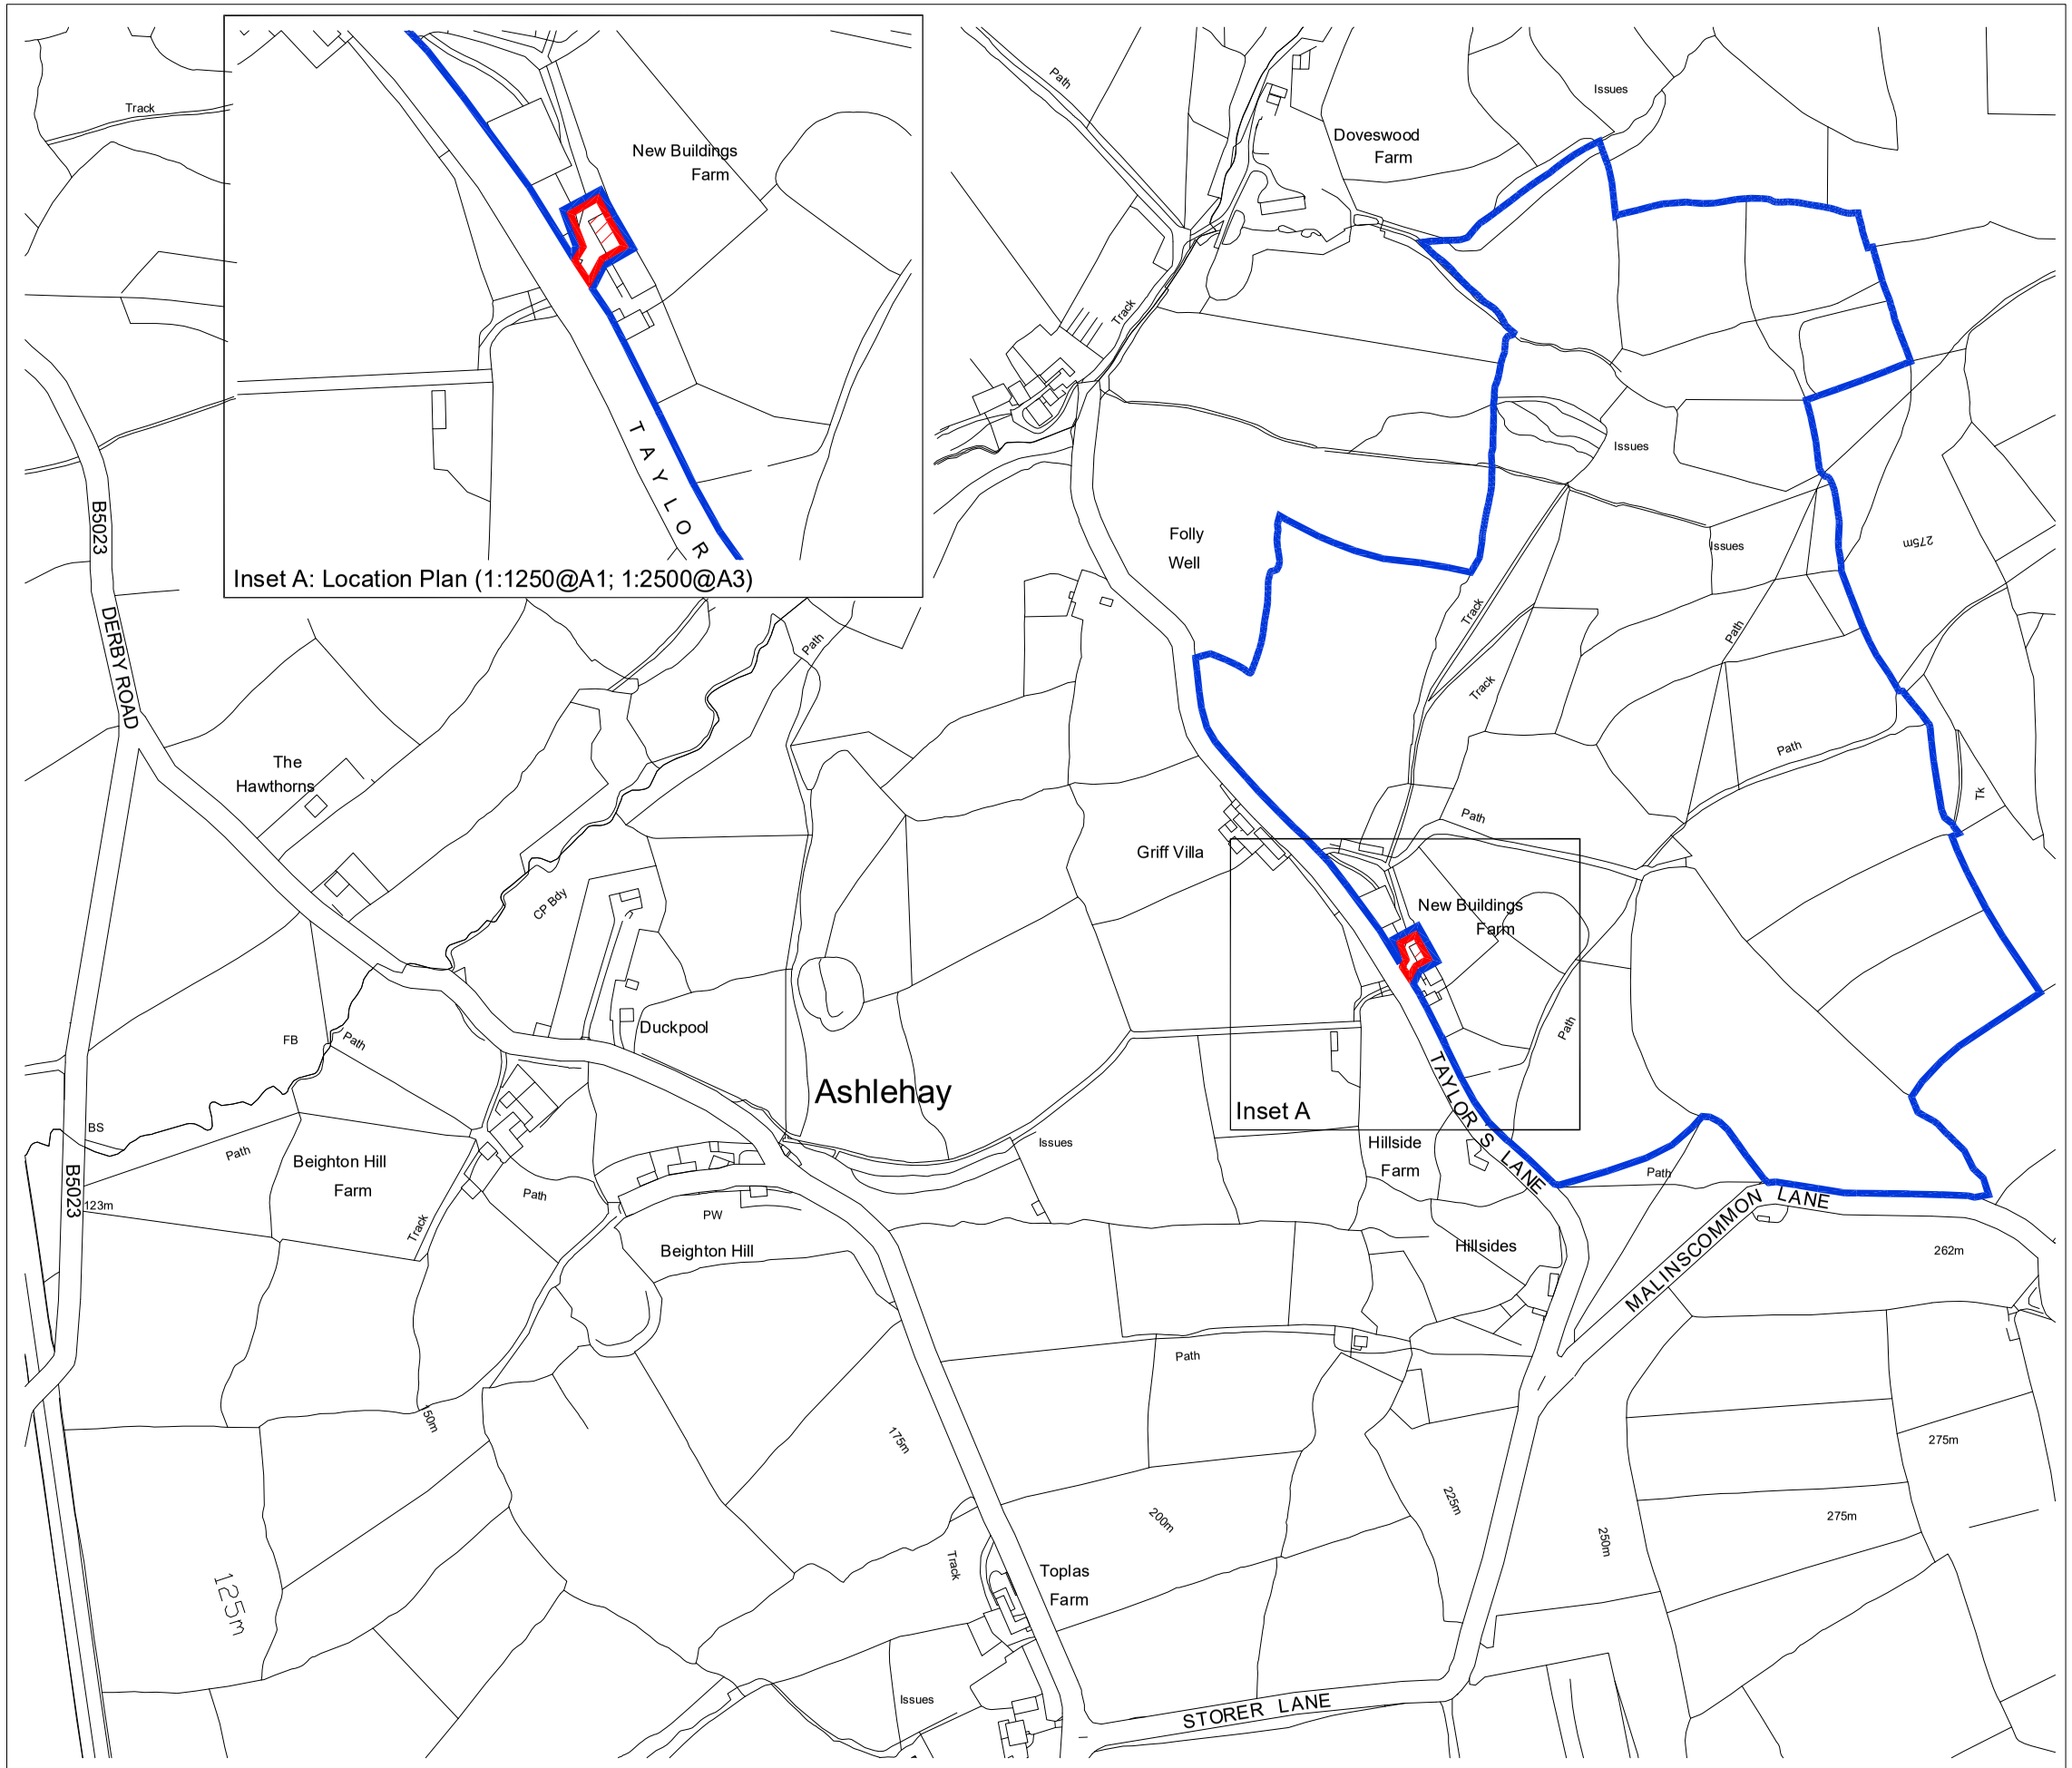

Ordnance Survey, (c) Crown Copyright 2019. All rights reserved. Licence number 100022432

LOCATION PLAN

Scale 1:2500@A1 (1:5000@A3)

N

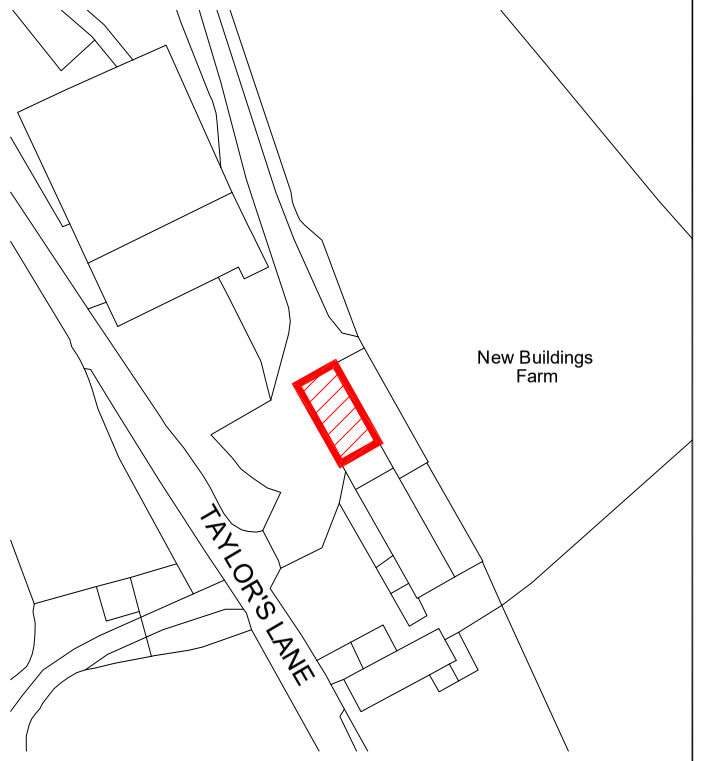

Ordnance Survey, (c) Crown Copyright 2019. All rights reserved. Licence number 100022432

BLOCK PLAN

Scale 1:500@A1 (1:1000@A3)

N

Rev	Date	Drawn	Chkd	Amendment
A	19.08.19	GB	-	Initial Options

NEW BUILDINGS FARM
ASHLEY HAY

LOCATION PLAN/
BLOCK PLAN

Drawn GB	Checked -
Scales As noted	
Drawing No	Rev
1117/P01.1	A

BABENKO ASSOCIATES
BUILDING DESIGN & CONSULTANCY

Wirksworth, Derbyshire: www.babenko-associates.cor