GENERAL NOTES

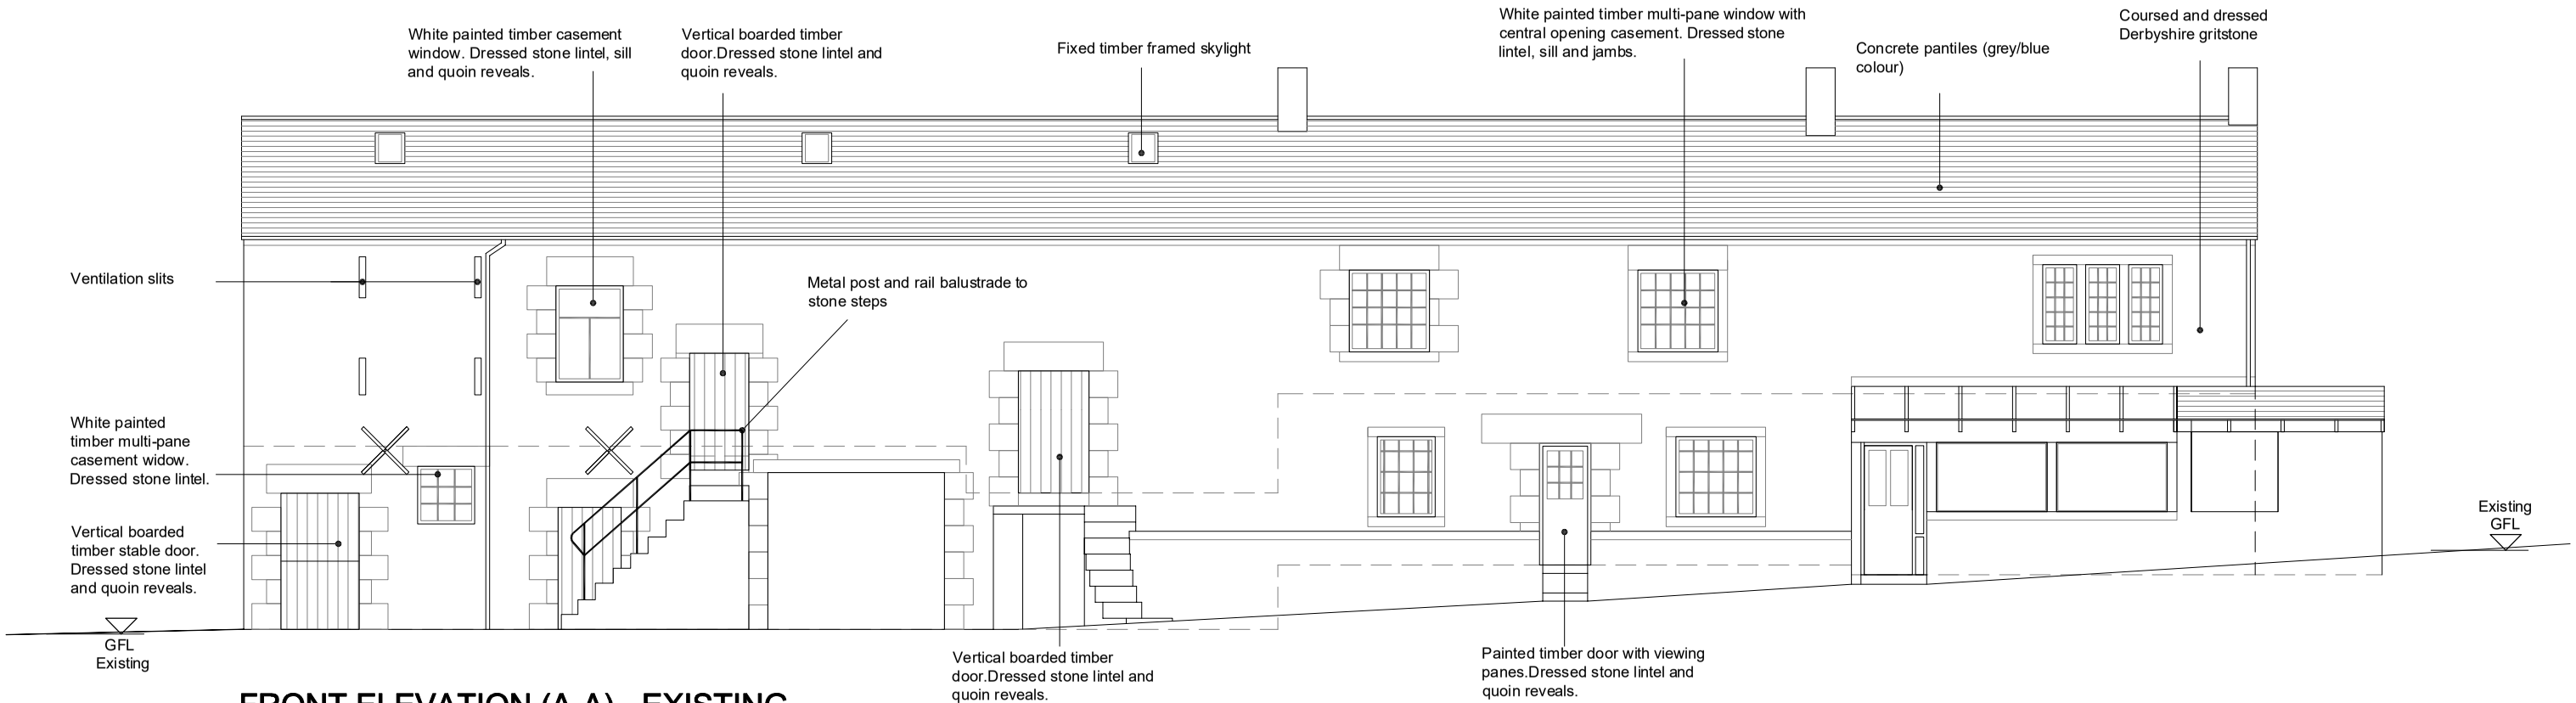

FRONT ELEVATION (A-A) - EXISTING

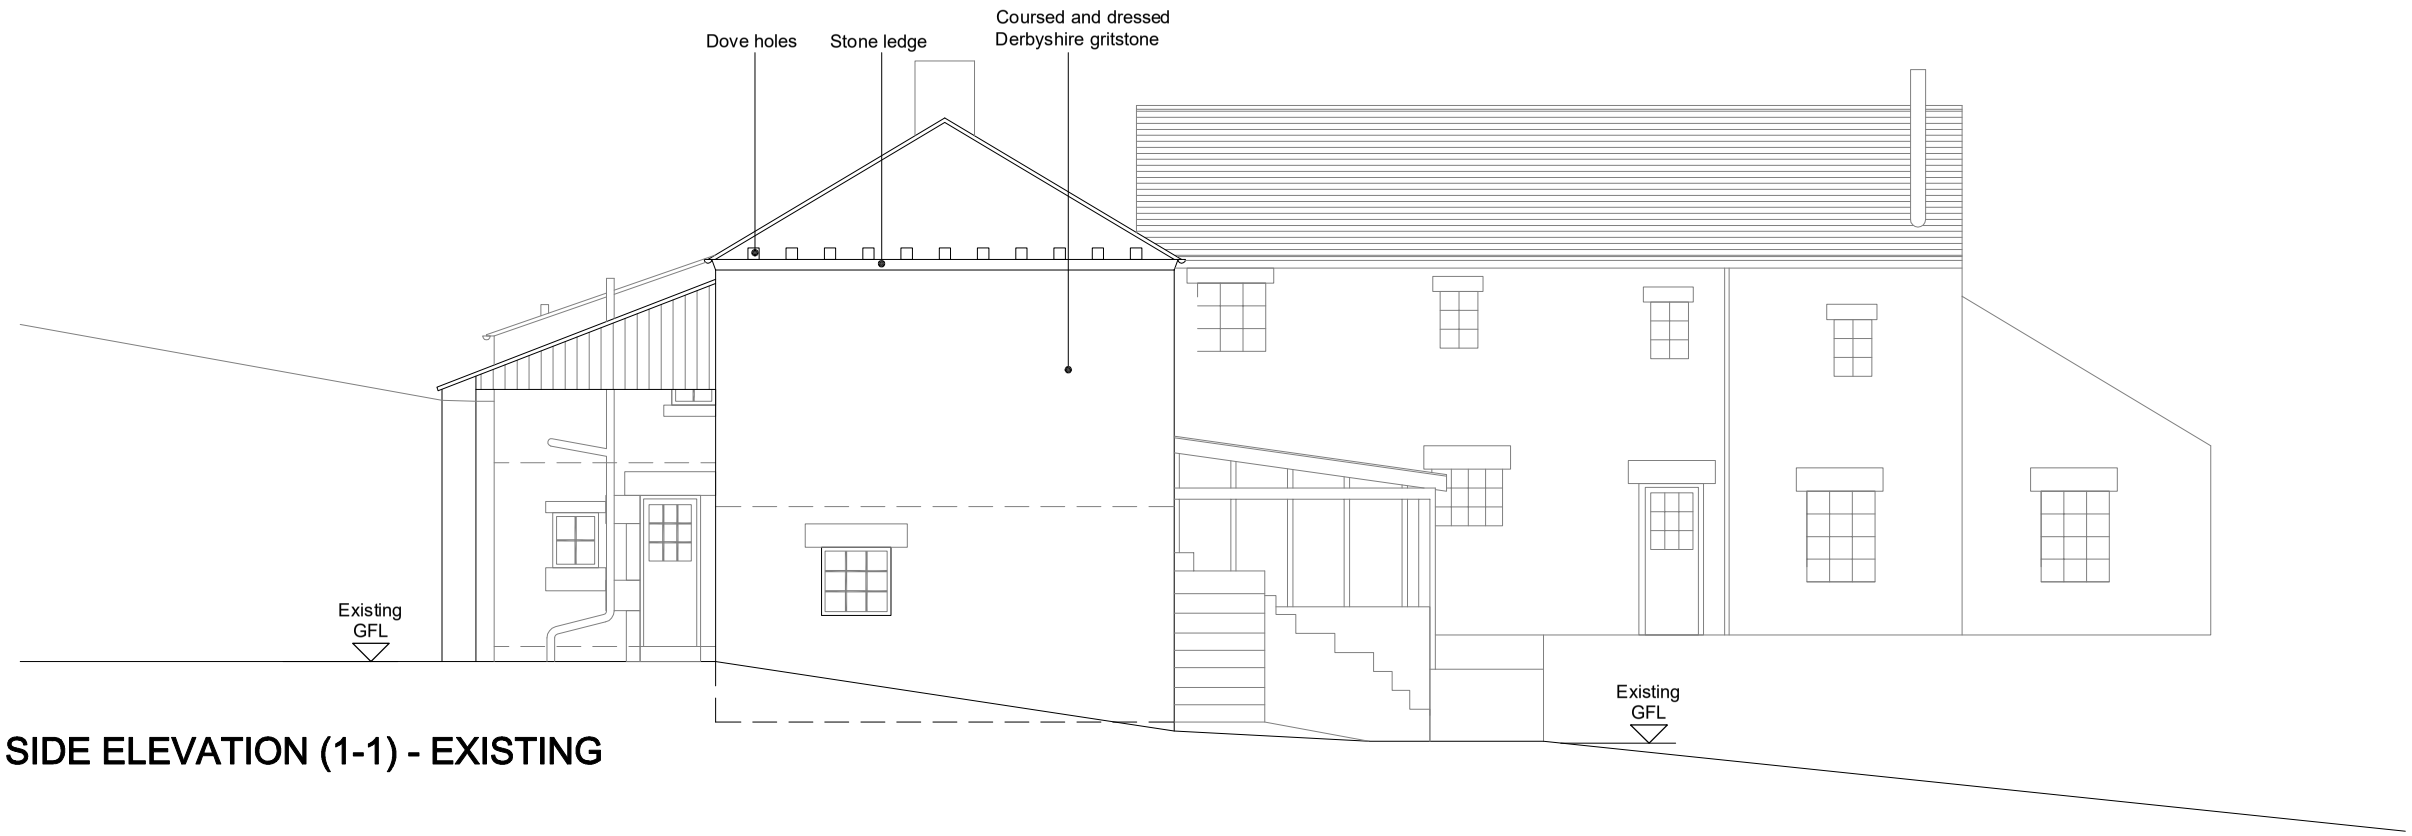

SIDE ELEVATION (1-1) - EXISTING

Rev	Date	Drawn	Chkd	Amendment
A	19.06.19	GB	-	Planning Application

NEW BUILDINGS FARM
ASHLEYHAY

EXISTING
ELEVATIONS

Drawn GB	Checked -
Scales 1: 100@A3	
Drawing No	Rev
1117/P05	A

BABENKO ASSOCIATES
BUILDING DESIGN & CONSULTANCY

Wirksworth, Derbyshire: www.babenko-associates.cor