GENERAL NOTES

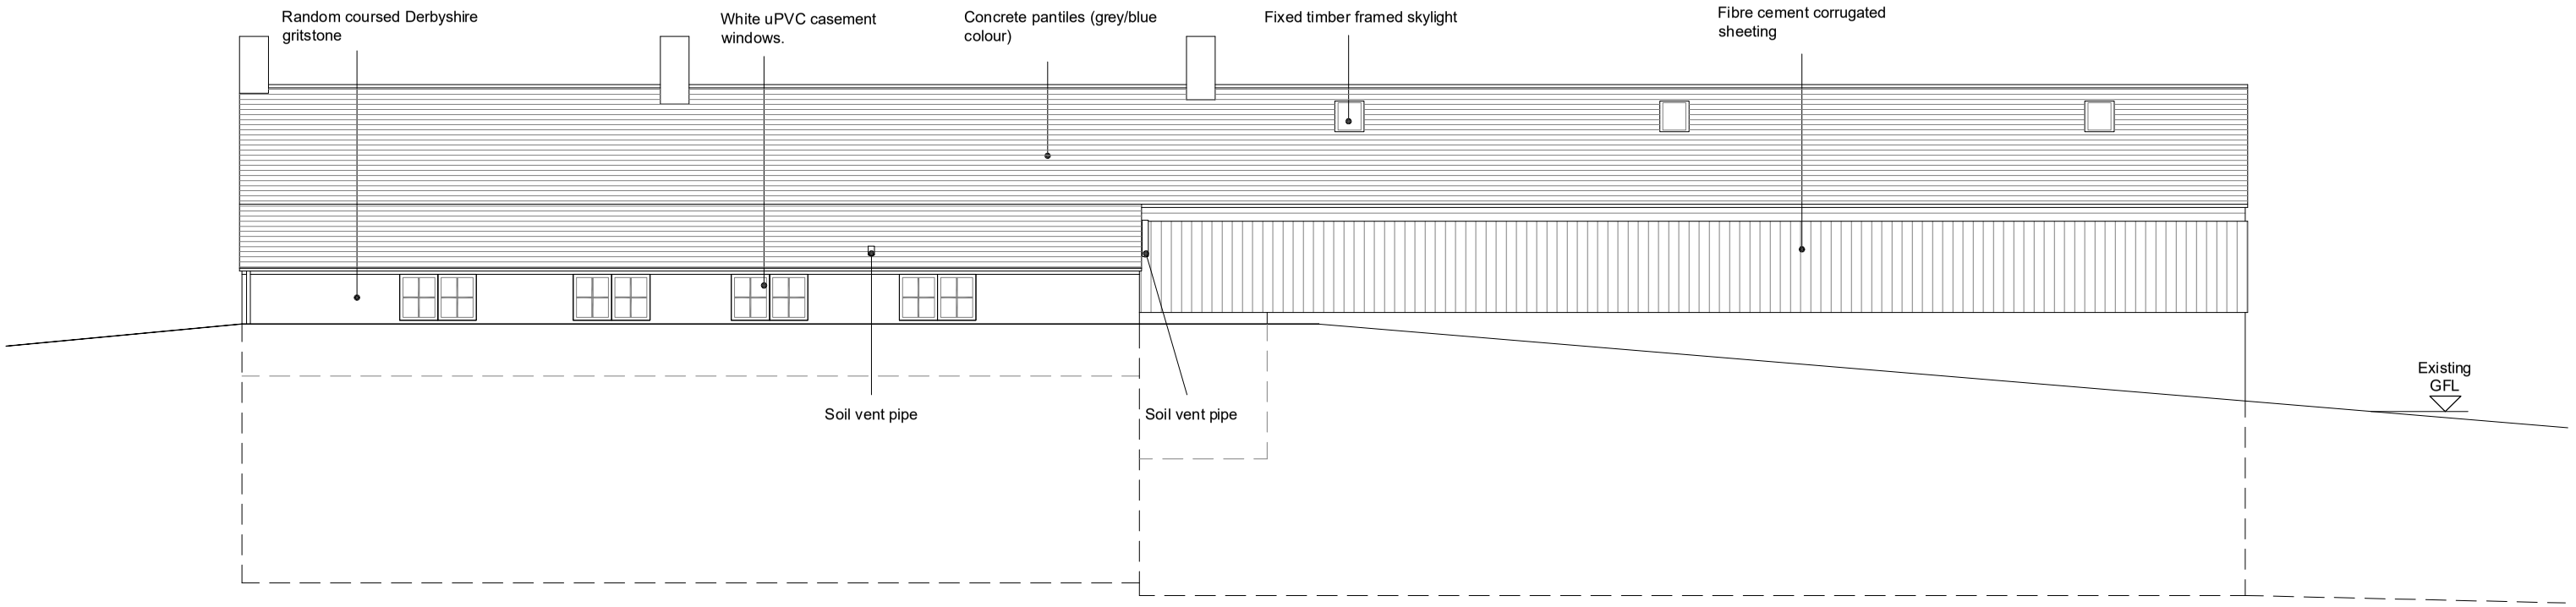

REAR ELEVATION (B-B) - EXISTING

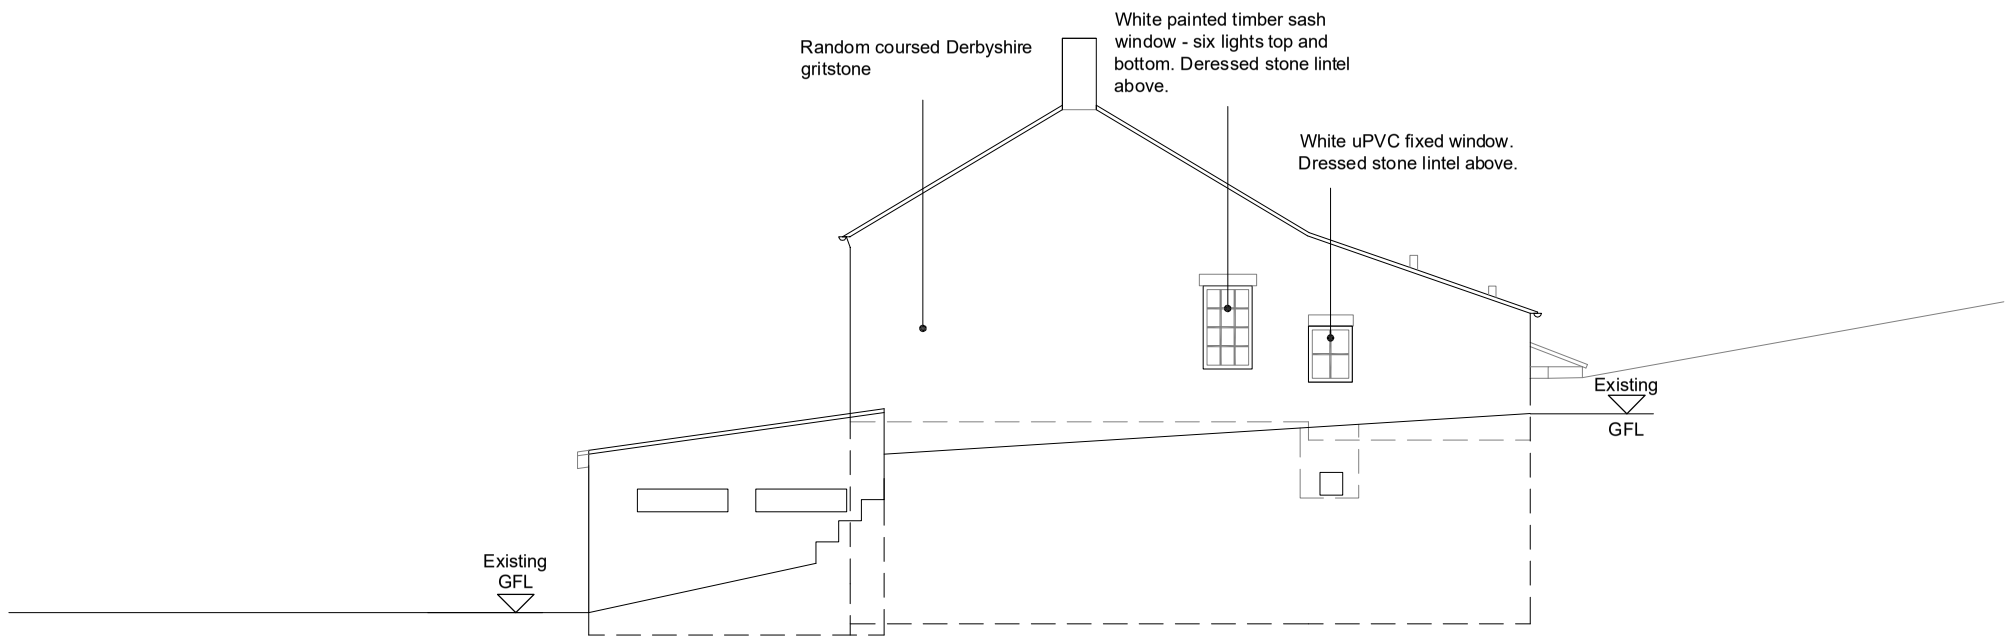

SIDE ELEVATION (2-2) - EXISTING

Rev	Date	Drawn	Chkd	Amendment
A	19.06.19	GB	-	Planning Application

NEW BUILDINGS FARM
ASHLEYHAY

EXISTING
ELEVATIONS

Drawn GB	Checked -
Scales 1: 100@A3	
Drawing No 1117/P06	Rev A

BABENKO ASSOCIATES
BUILDING DESIGN & CONSULTANCY

Wirksworth, Derbyshire: www.babenko-associates.cor