

GENERAL NOTES

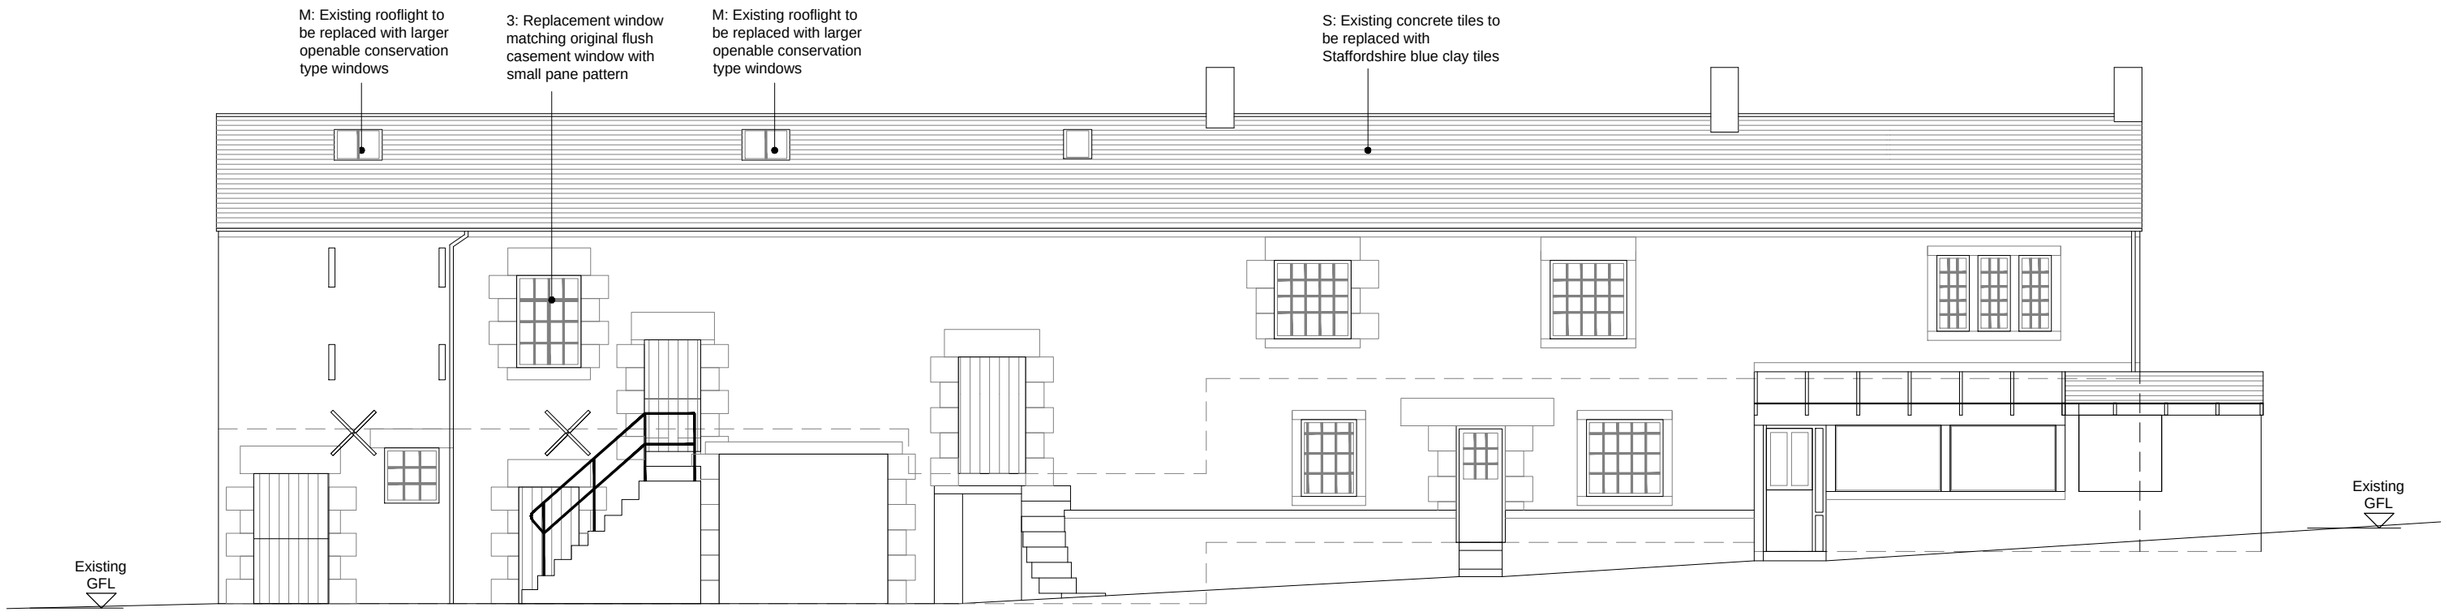

FRONT ELEVATION (A-A) - PROPOSED

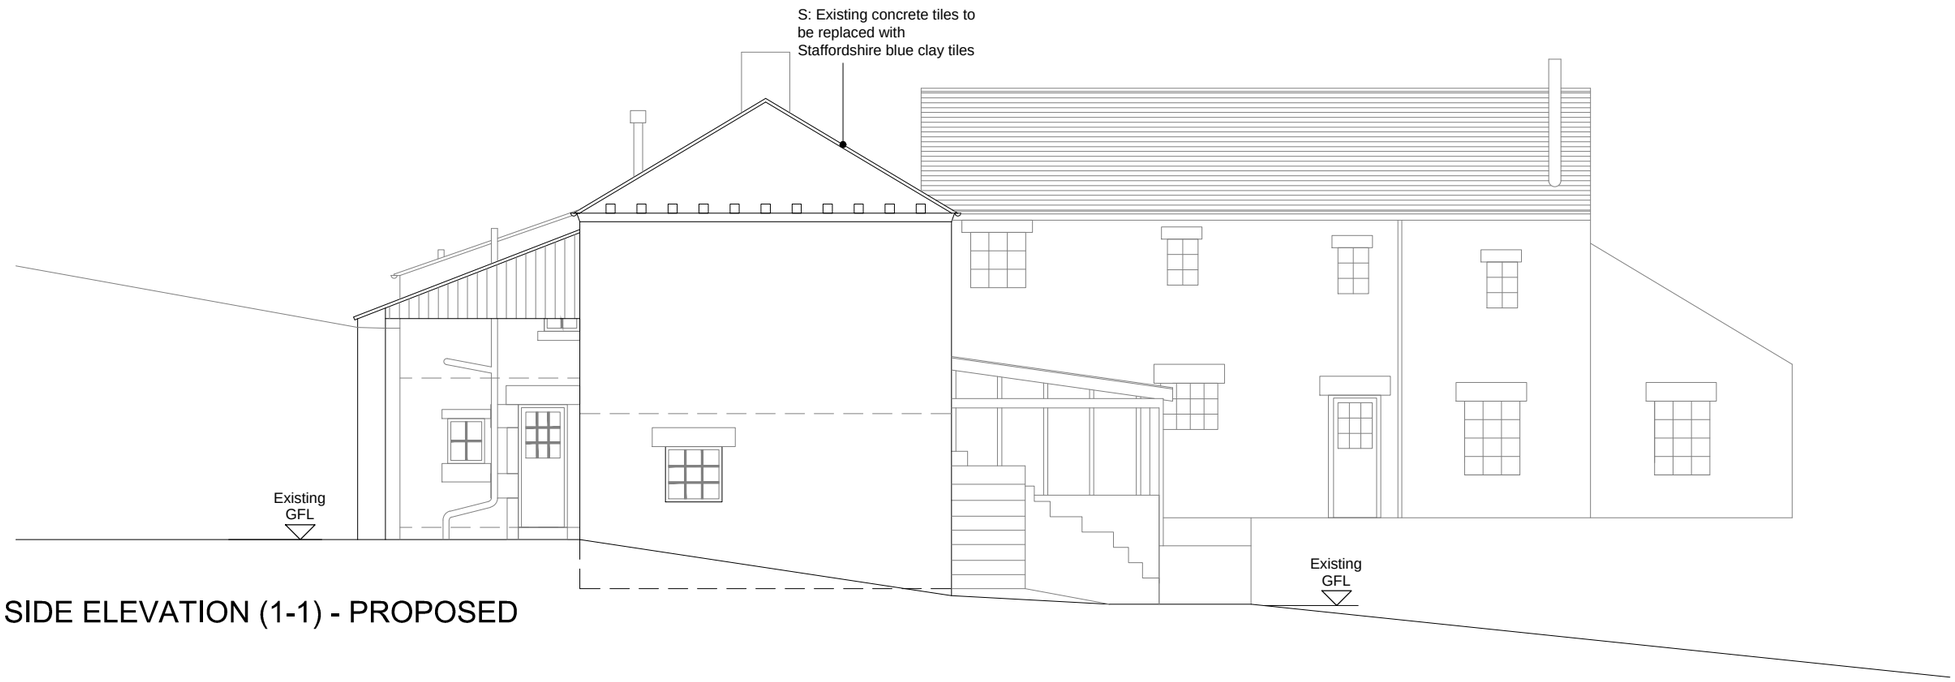

SIDE ELEVATION (1-1) - PROPOSED

Rev	Date	Drawn	Chkd	Amendment
B	04.05.21	GB	-	Heritage Officer comments applied
A	19.06.19	GB	-	Planning Application

NEW BUILDINGS FARM
ASHLEYHAY

PROPOSED
ELEVATIONS

Drawn GB	Checked -
Scales 1: 100@A3	
Drawing No	Rev
1117/P10	B

BABENKO ASSOCIATES
BUILDING DESIGN & CONSULTANCY

Wirksworth, Derbyshire: www.babenko-associates.com