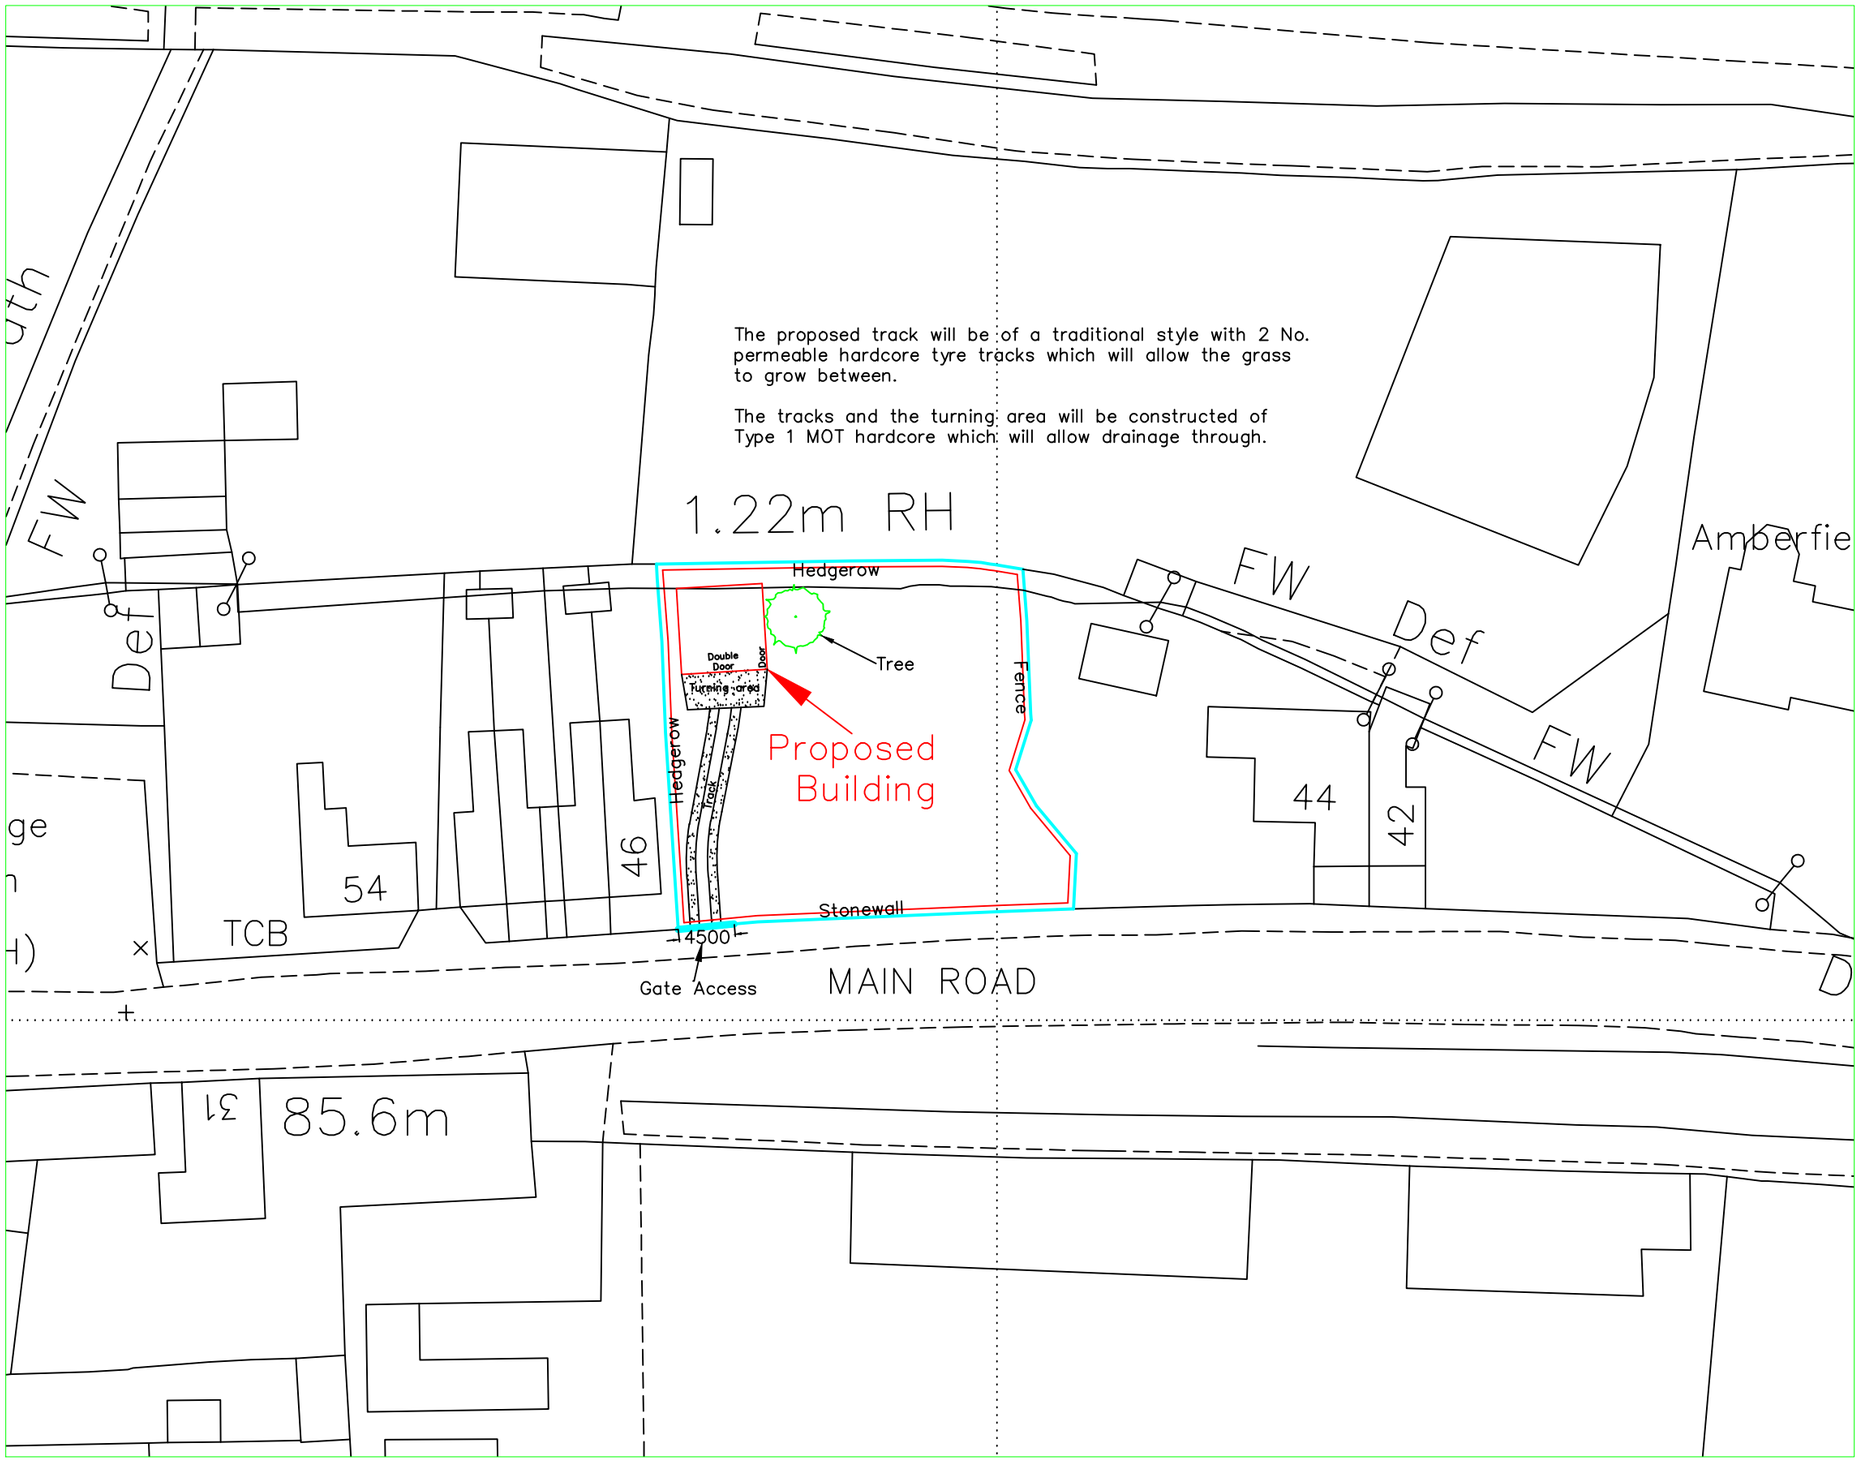

Reproduced from Ordnance Survey digital map data, 1:2500 scale, by permission of Ordnance Survey on behalf of The Controller of Her Majesty's Stationery Office.
© Crown copyright.
All rights reserved.
Licence Number: 100046980

Rev.	Revision Description	Drn	Chkd	Appd	Date

© Copyright

A & H Structures Ltd
Narlow Works, Thorpe, ASHBOURNE, DE6 2AT
Tel: 01335 350419

Client:
Mr R Mckee
44 Main Road, Lower Hartsay,
Ripley, DE5 3RP

Project:
Proposed Storage Building
at Land South of
44 Main Road, Lower Hartshay

Title:
Block Plan
&
Layout

Drawn by:	Designed by:	Checked:
Joanne Harrison		
Date: 02.06.21	Index No.:	Approved:

Scales: 1:500 @ A3

Drawing No: 1477–002

Revision: A