


West Elevation

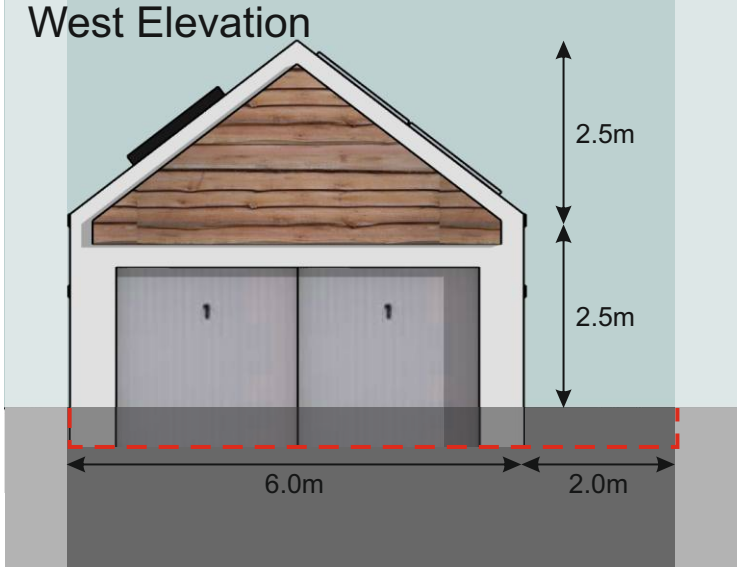


North Elevation

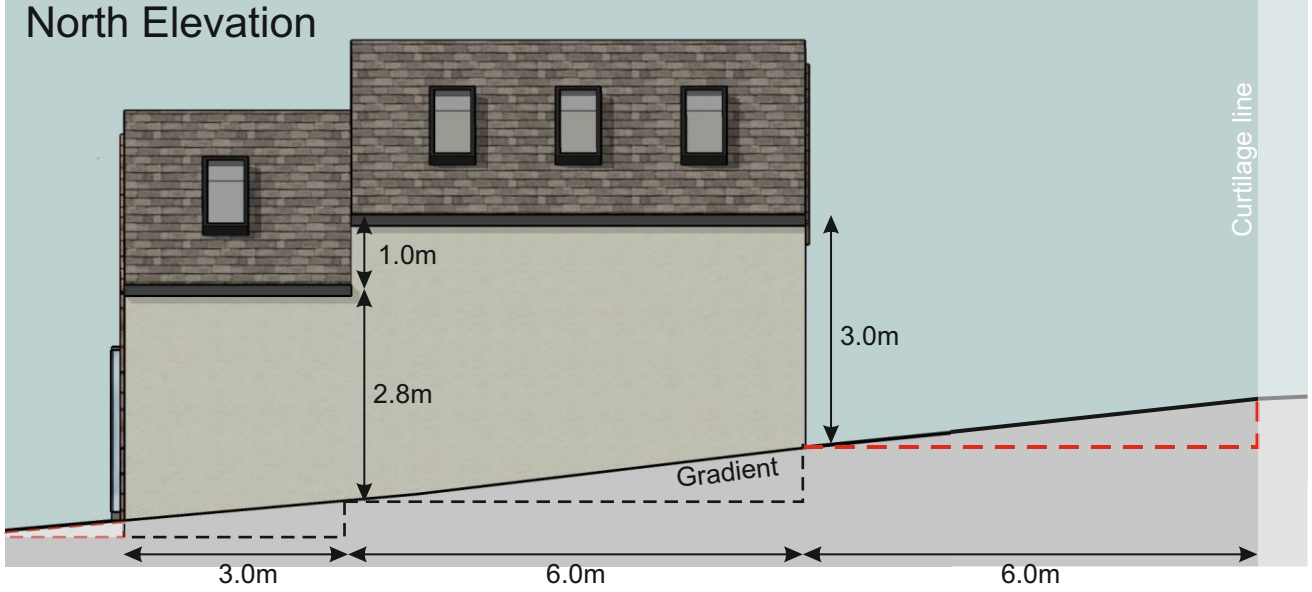


East Elevation

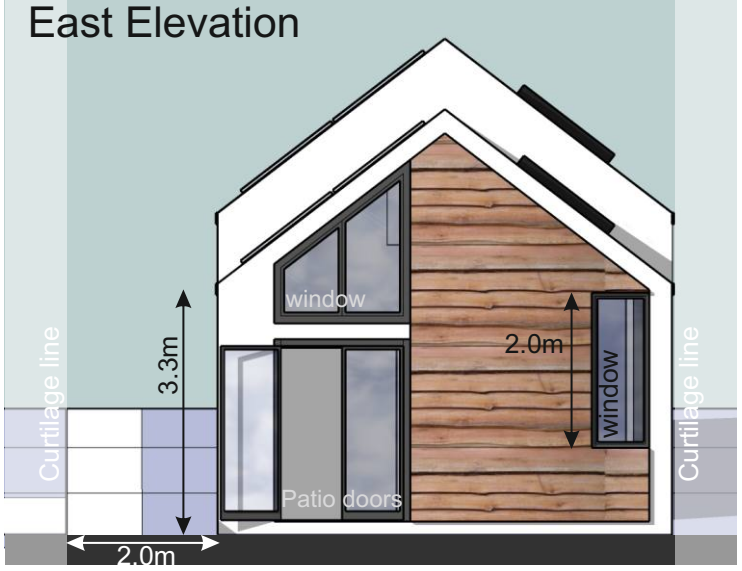


South Elevation

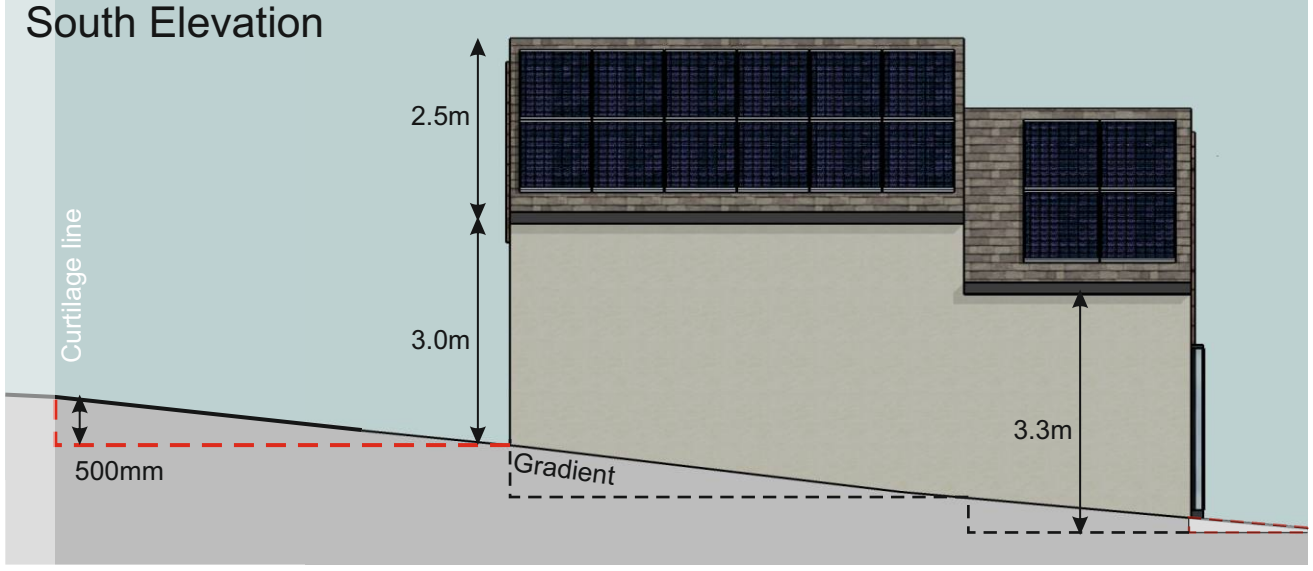


Ground floor

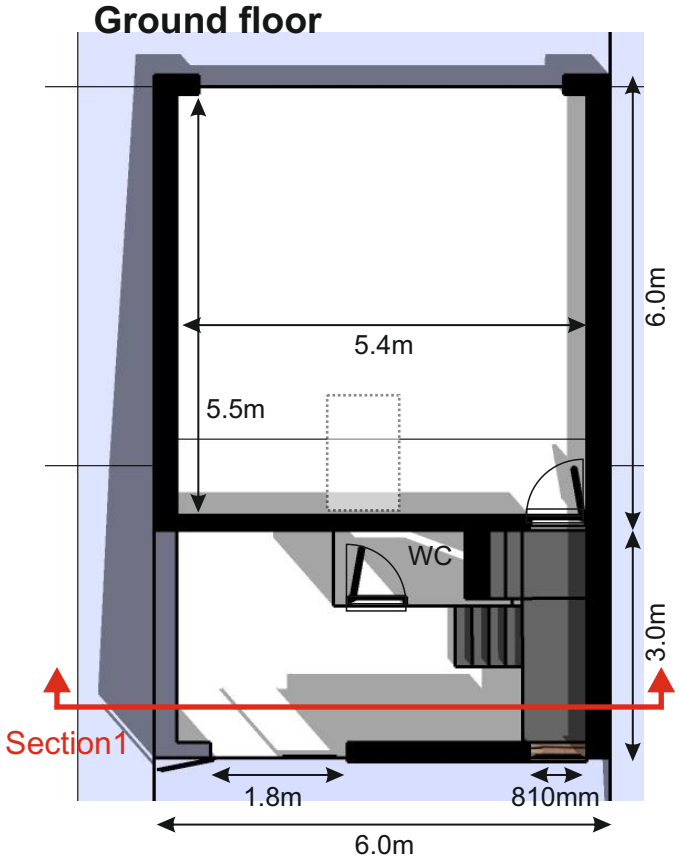


First floor/Attic

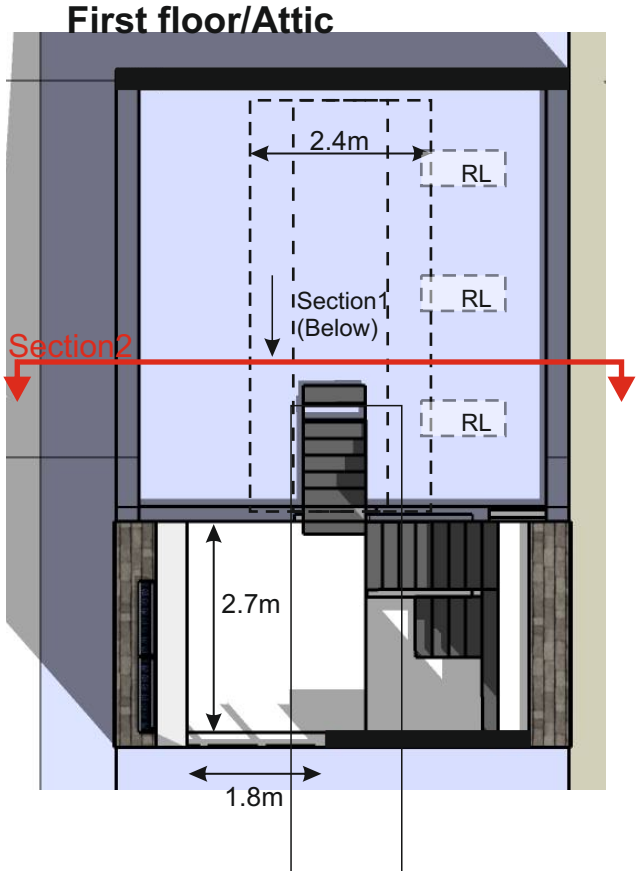


Roof Plan

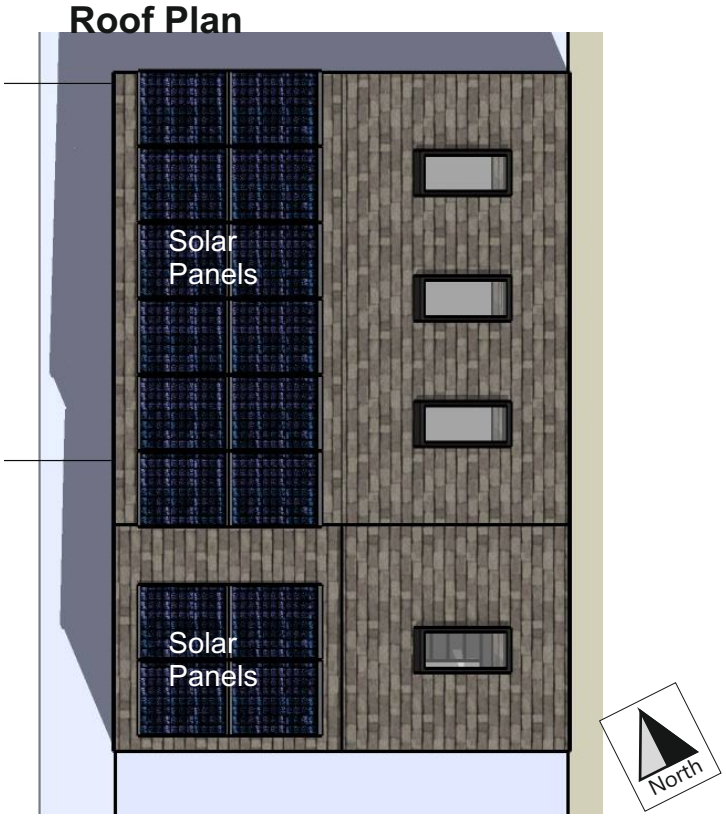

Section1

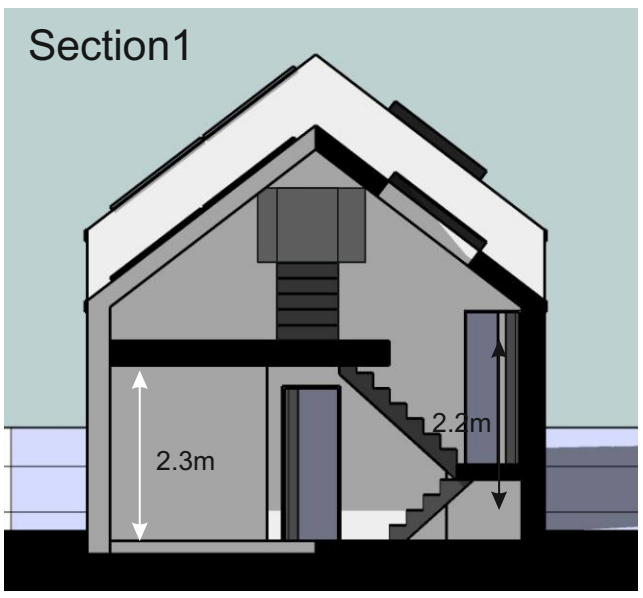

Section2

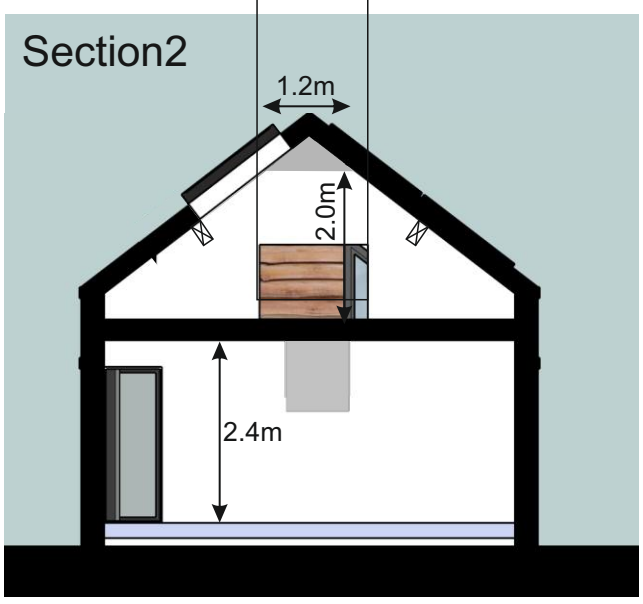

Revision '0' -25/05/21
Issued for Client Approval

'A' - 08/06/21
ISSUED FOR PLANNING APPLICATION

Project: 9 Far Laund, Belper. DE56 1FJ		
Client: R. Jennison		
Title: Proposed Elevations & Plans		
Scale: 1:100@A3	Inception: Jan 2021	Drawn: DG
Job: C1001B	Dwg No: P01	Rev: A

General drawing notes:
1. This design and drawing and any related specification are the intellectual property of 'David Guy Architectural Services', and may not be reproduced in drawing or built form without 'DGAS' express permission
2. 'DGAS' reserve the right to alter any item or specification shown on this drawing to accord with the latest details and regulations
3.This drawing should not be scaled, only figured dimensions are to be used, all dimensions should be checked on site prior to work commencing.
4. The drawings are in metric scale
5. Please report any discrepancies to 'DGAS' immediately
6. All drawings are to be read in conjunction with any other relevant engineers / consultants drawings or other information where applicable.

DAVID GUY
ARCHITECTURAL
SERVICES
www.dg4design.co.uk
e: info@dg4design.co.uk
47 Long Row, Belper, De56 1DS Mobile 07979 542199