




Garage as Existing

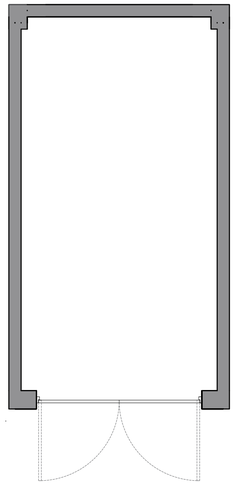


Floor Plan as Proposed

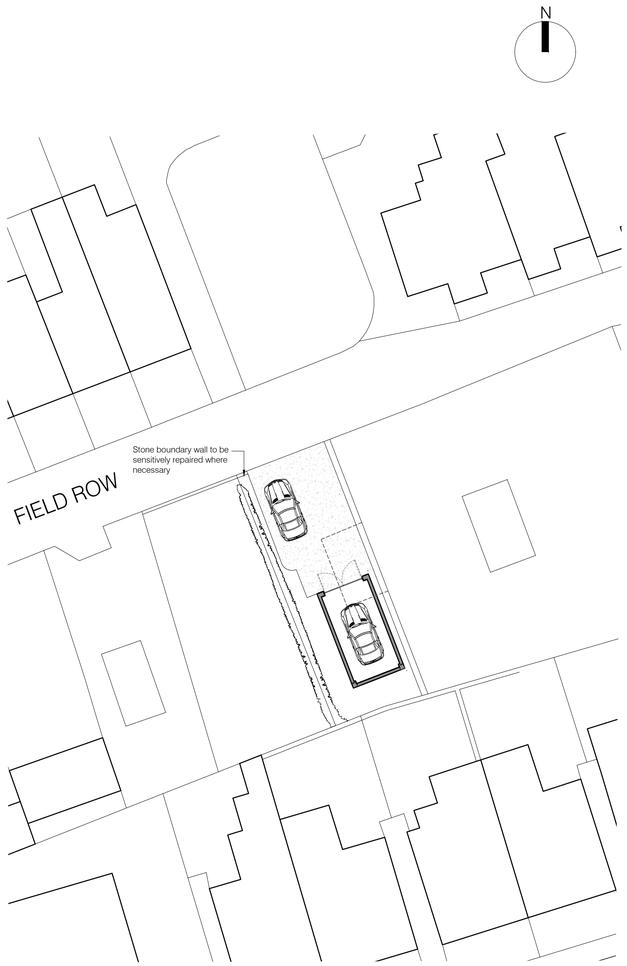


Site Plan as Proposed
Scale 1:200

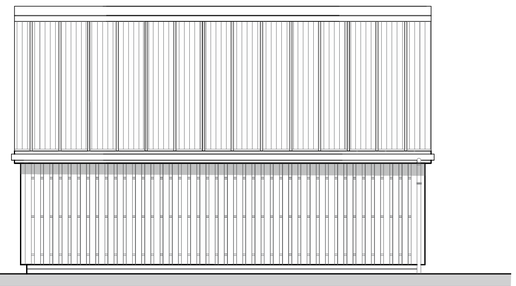


East Elevation

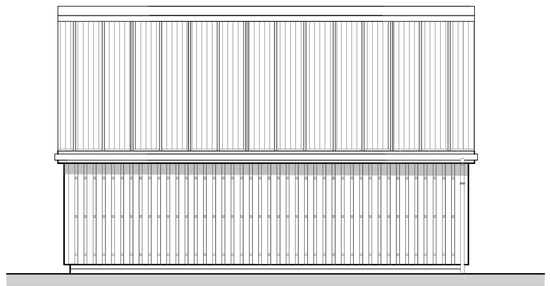

West Elevation

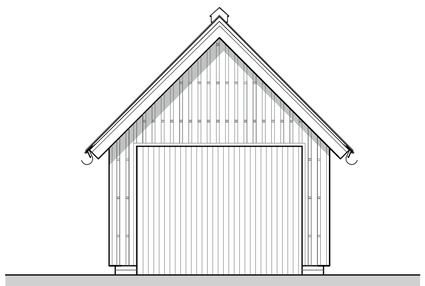

North Elevation

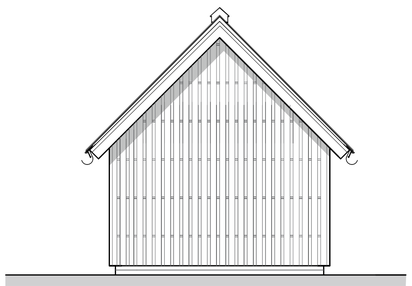

South Elevation

Materials:

Vertical cedar cladding stained as close to RAL 7024 as possible, above plinth of Staffordshire Blue engineering brick (depth minimised to DPC level approx two courses)
Roof covering of VM Zinc ANTHRA-Zinc (RAL 7021) standing seam. Barge boards stained as per cladding;
Aluminum rainwater goods powder coated RAL 7021;
Site to have resin bound gravel forecourt with natural stone edging and planted borders.

Rev.	Description	Date	By	Chk'd
P0.1	Issued for Planning	6-6-2021	GFH	-

7 Field Row
Belper
Derbyshire

Garage as Proposed

Project Ref.	Scale(s)	Paper Size	Drawn By
1506	1: 50 / As Stated	A1	GFH

Project	Originator	Zone	Level	Type	Role	Number
1506 -	WKBRDG -	X1 -	ZZ -	DR -	A -	1002

Status	Suitability Description
S0	WORK IN PROGRESS
Revision	Revision Description
P0.1	PLANNING ISSUE

This document is copyright of Wakebridge Limited for the sole use of the intended recipient and we accept no liability whatsoever for its use by an unauthorised person. Drawing measurements shall not be obtained by scaling. Verify all dimensions prior to construction. Immediately report any discrepancies on this document. This document shall be read in conjunction with associated models, specifications and related consultant's documents.