THIS DRAWING IS THE PROPERTY OF TDR DESIGN SERVICES LIMITED. COPYRIGHT IS RESERVED AND IS ISSUED ON THE CONDITION THAT IT IS NOT COPIED, REPRODUCED OR DISCLOSED, EITHER WHOLLY OR IN PART WITHOUT WRITTEN PERMISSION FROM TDR DESIGN SERVICES.

DO NOT SCALE OFF THIS DRAWING. ALL DIMENSIONS AND SETTING-OUT TO BE CHECKED AND VERIFIED ON SITE BY THE CONTRACTOR PRIOR TO CONSTRUCTION, ORDERING OR MANUFACTURING. IF IN DOUBT, OR ANY DISCREPANCIES FOUND, CONTACT THE ORIGINATOR FOR CLARIFICATION.

ALL WORK TO BE CARRIED OUT IN ACCORDANCE WITH CURRENT BS/EN STANDARDS AND CODES OF PRACTICE.

DRAWING NOTES

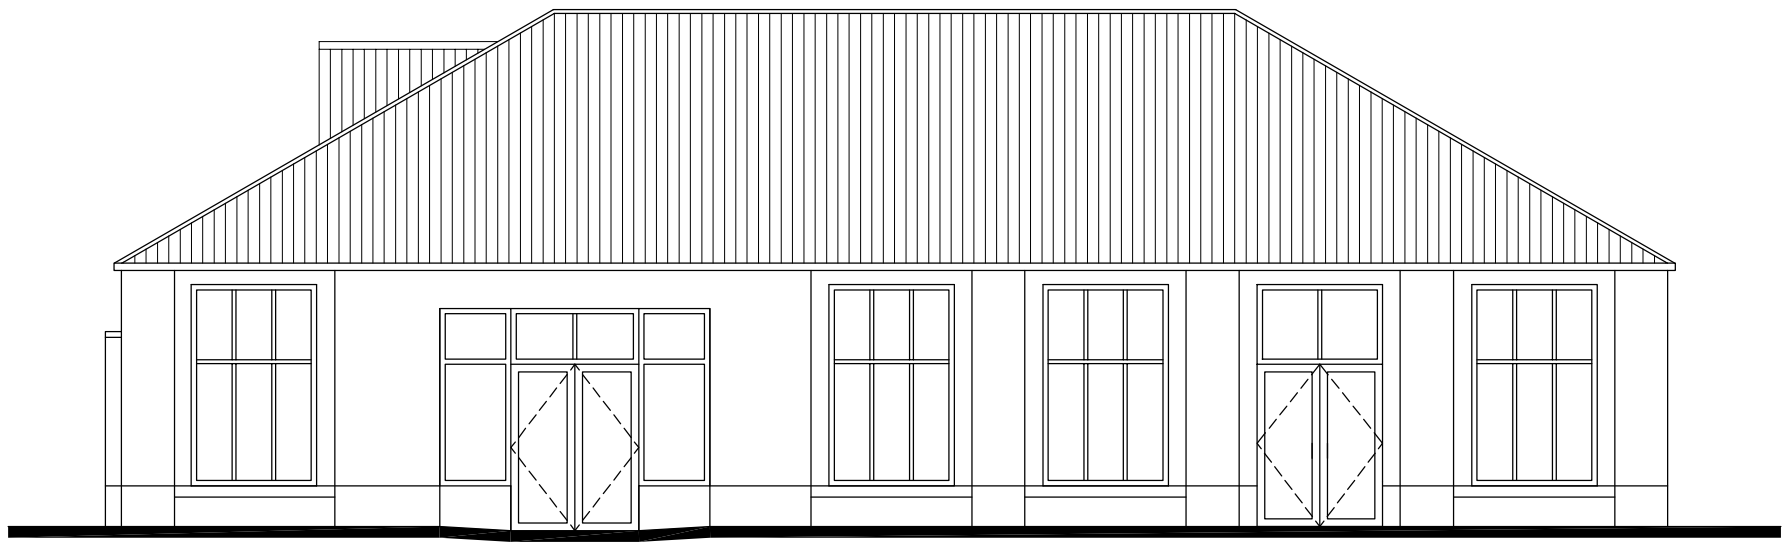

FRONT ELEVATION - WINDOW OPTION A (CONTEMPORARY)
SCALE 1:100 @A3

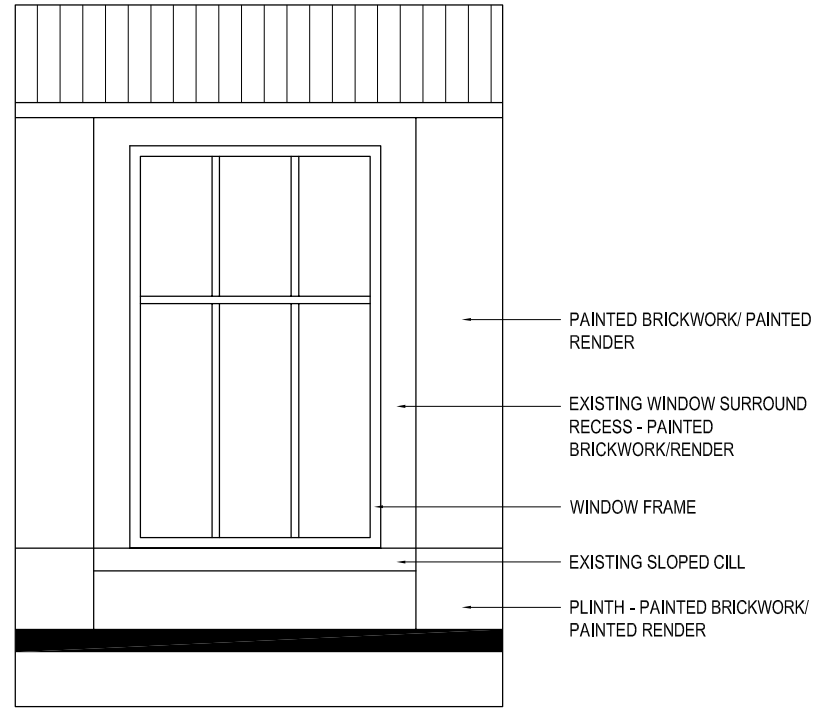

TYPICAL WINDOW ELEVATION
SCALE 1:50 @A3

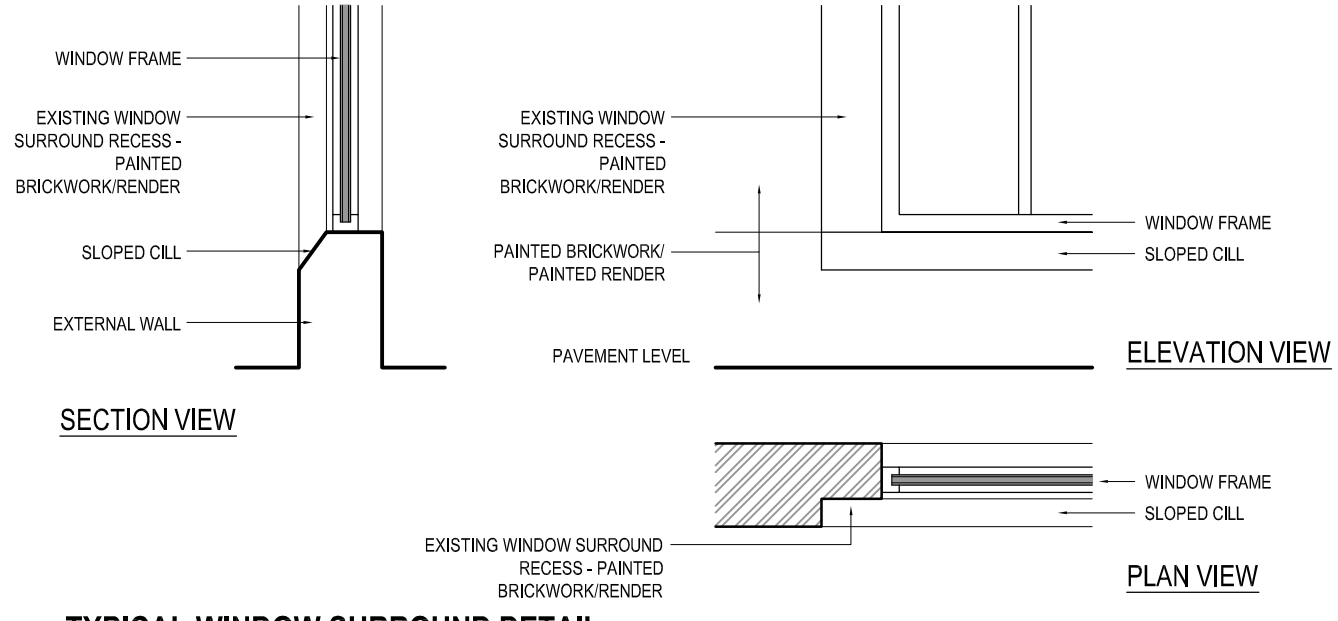

TYPICAL WINDOW SURROUND DETAIL
SCALE 1:NTS @A3

REVISION	DATE	DESCRIPTION	DRAWN	CHECKED
001	20/09/19	Initial drawing issue.	SP	GP

DRAWING STATUS
PLANNING APPLICATION

TDR DESIGN SERVICES

CLIENT
MR. PAUL MARSHALL

PROJECT TITLE
FORMER BUILDBASE SITE, BELPER
PROPOSED COMMERCIAL DEVELOPMENT

DRAWING TITLE
PLANNING CONDITION 4
WINDOW DETAILS

PROJECT NUMBER	DRAWING NUMBER	REVISION
20849-01	01-905	001

SCALE	DRAWN BY	CHECKED BY	DATE
1:VAR @A3	SP	GP	20/09/19

COPYRIGHT © TDR DESIGN SERVICES LIMITED 2018. ALL RIGHTS RESERVED.