THIS DRAWING IS THE PROPERTY OF TDR DESIGN SERVICES LIMITED. COPYRIGHT IS RESERVED AND IS ISSUED ON THE CONDITION THAT IT IS NOT COPIED, REPRODUCED OR DISCLOSED, EITHER WHOLLY OR IN PART WITHOUT WRITTEN PERMISSION FROM TDR DESIGN SERVICES.

DO NOT SCALE OFF THIS DRAWING. ALL DIMENSIONS AND SETTING-OUT TO BE CHECKED AND VERIFIED ON SITE BY THE CONTRACTOR PRIOR TO CONSTRUCTION, ORDERING OR MANUFACTURING. IF IN DOUBT, OR ANY DISCREPANCIES FOUND, CONTACT THE ORIGINATOR FOR CLARIFICATION.

ALL WORK TO BE CARRIED OUT IN ACCORDANCE WITH CURRENT BS/EN STANDARDS AND CODES OF PRACTICE.

DRAWING NOTES

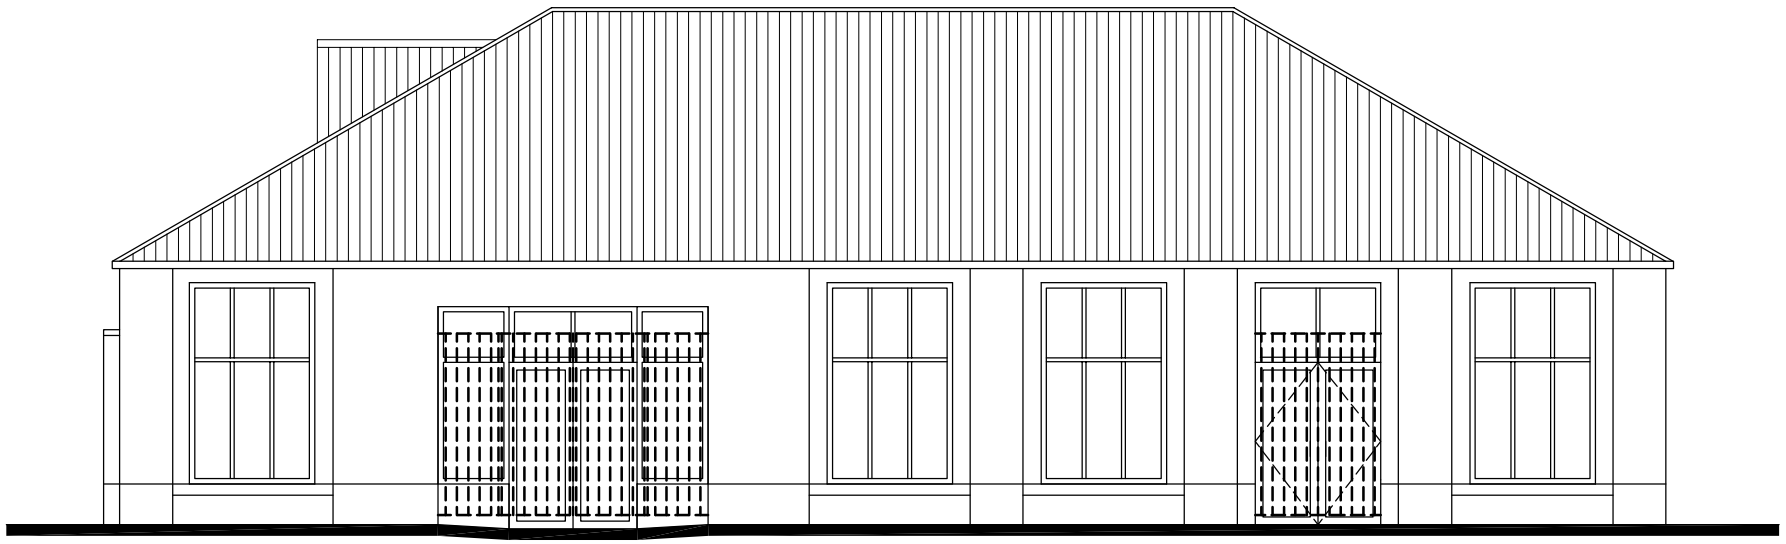

FRONT ELEVATION
SCALE 1:100 @A3

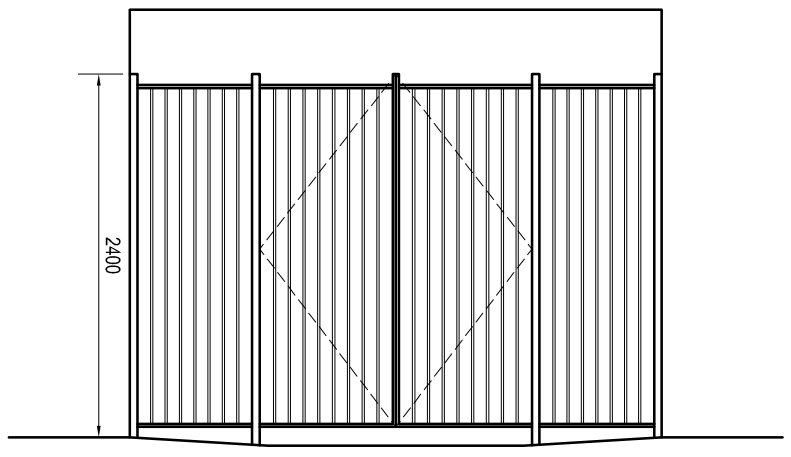

SECURITY RAILINGS
SCALE 1:50 @A3

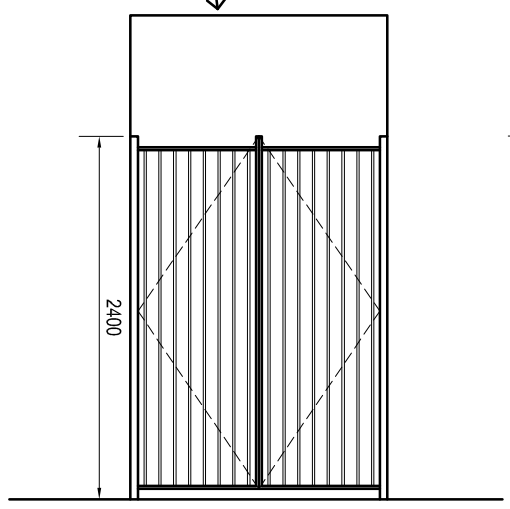

SECURITY RAILINGS
SCALE 1:50 @A3

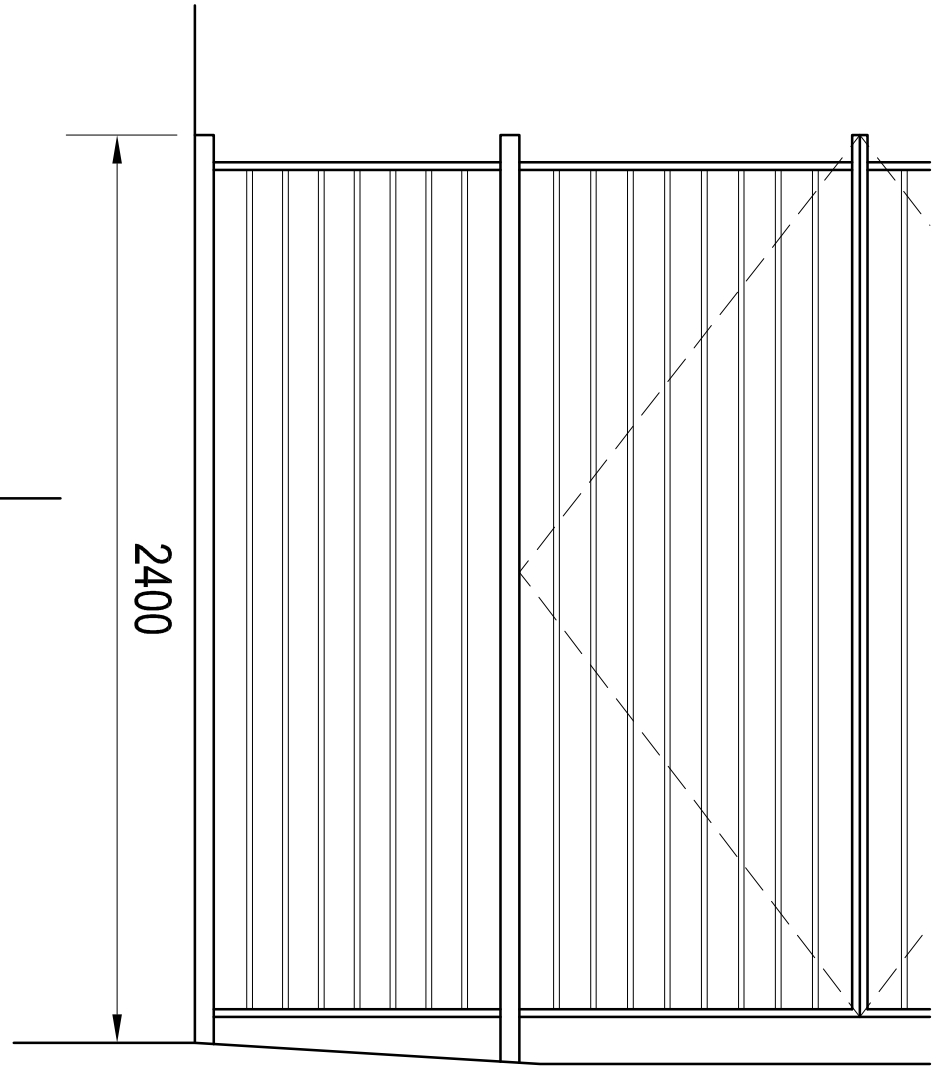

TYPICAL SECURITY RAILING DETAIL
SCALE 1:20 @A3
PAINTED BLACK METAL SECURITY RAILINGS. TYPICAL DESIGN SHOWN. MAXIMUM GAPS BETWEEN BARS TO BE 99mm.

REVISION	DATE	DESCRIPTION	DRAWN	CHECKED
001	20/12/19	Initial drawing issue.	SP	GP

DRAWING STATUS
PLANNING APPLICATION

TDR DESIGN SERVICES
THE OLD COTTAGE, MARKEYFIELD, KIRK IRETON, DERBYSHIRE DE55 7LD
T: 01335 372 812
M: 07970 422 055
E: info@tdr-designservices.com
W: www.tdr-designservices.com

CLIENT
MR. PAUL MARSHALL

PROJECT TITLE
FORMER BUILDBASE SITE, BELPER
PROPOSED COMMERCIAL DEVELOPMENT

DRAWING TITLE
PLANNING CONDITION 4
FRONT ELEVATION RAILINGS

PROJECT NUMBER	DRAWING NUMBER	REVISION
20849-01	01-906	001

SCALE	DRAWN BY	CHECKED BY	DATE
1:VAR @A3	SP	GP	20/12/19

COPYRIGHT © TDR DESIGN SERVICES LIMITED 2018. ALL RIGHTS RESERVED.