
Notes.
All details existing, unless marked proposed
Original drawing size A4
Scaled dimensions should not be taken from this drawing unless authorised.

Site Boundary

Advert Location

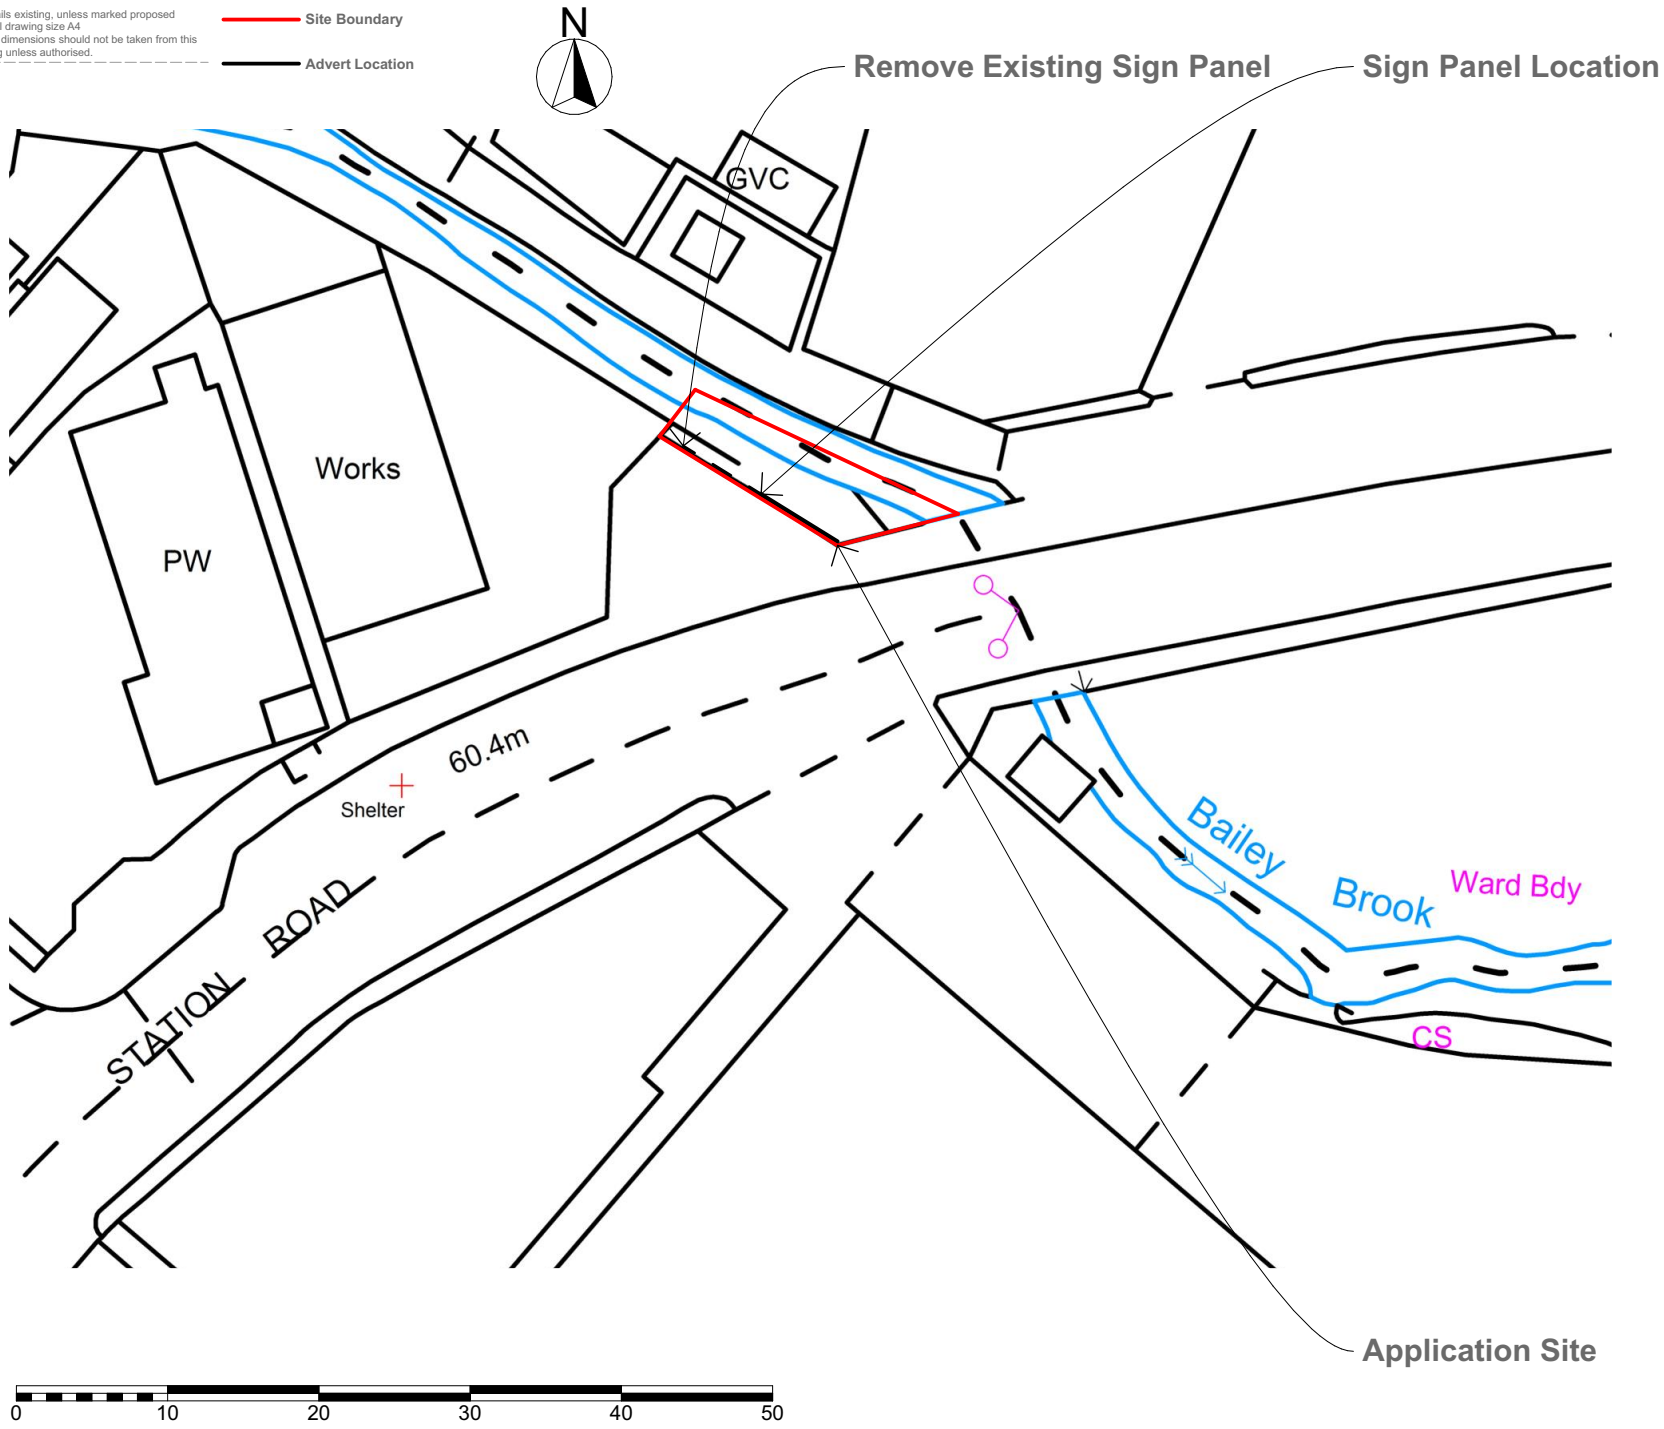

ArdentLand
7 Bell Yard
London
WC2A 2JR
0203 925 4603
www.ardentland.com

Ardent Land Ref:

-

Project

Land
Opposite Bus Garage,
Station Road,
Langley Mill
NG16 4BG

Drawing Name

Site Plan - Proposed

Drawing Status

PLANNING

Revision

- First Formal Issue CODO

Date

25.05.2021

Drawing Scale @ A4

1:500

Layout ID **Revision**

T4624 A4 051

Turnkey A4