
Notes.
All details existing, unless marked proposed
Original drawing size A4
Scaled dimensions should not be taken from this drawing unless authorised.

Site Boundary

Advert Location

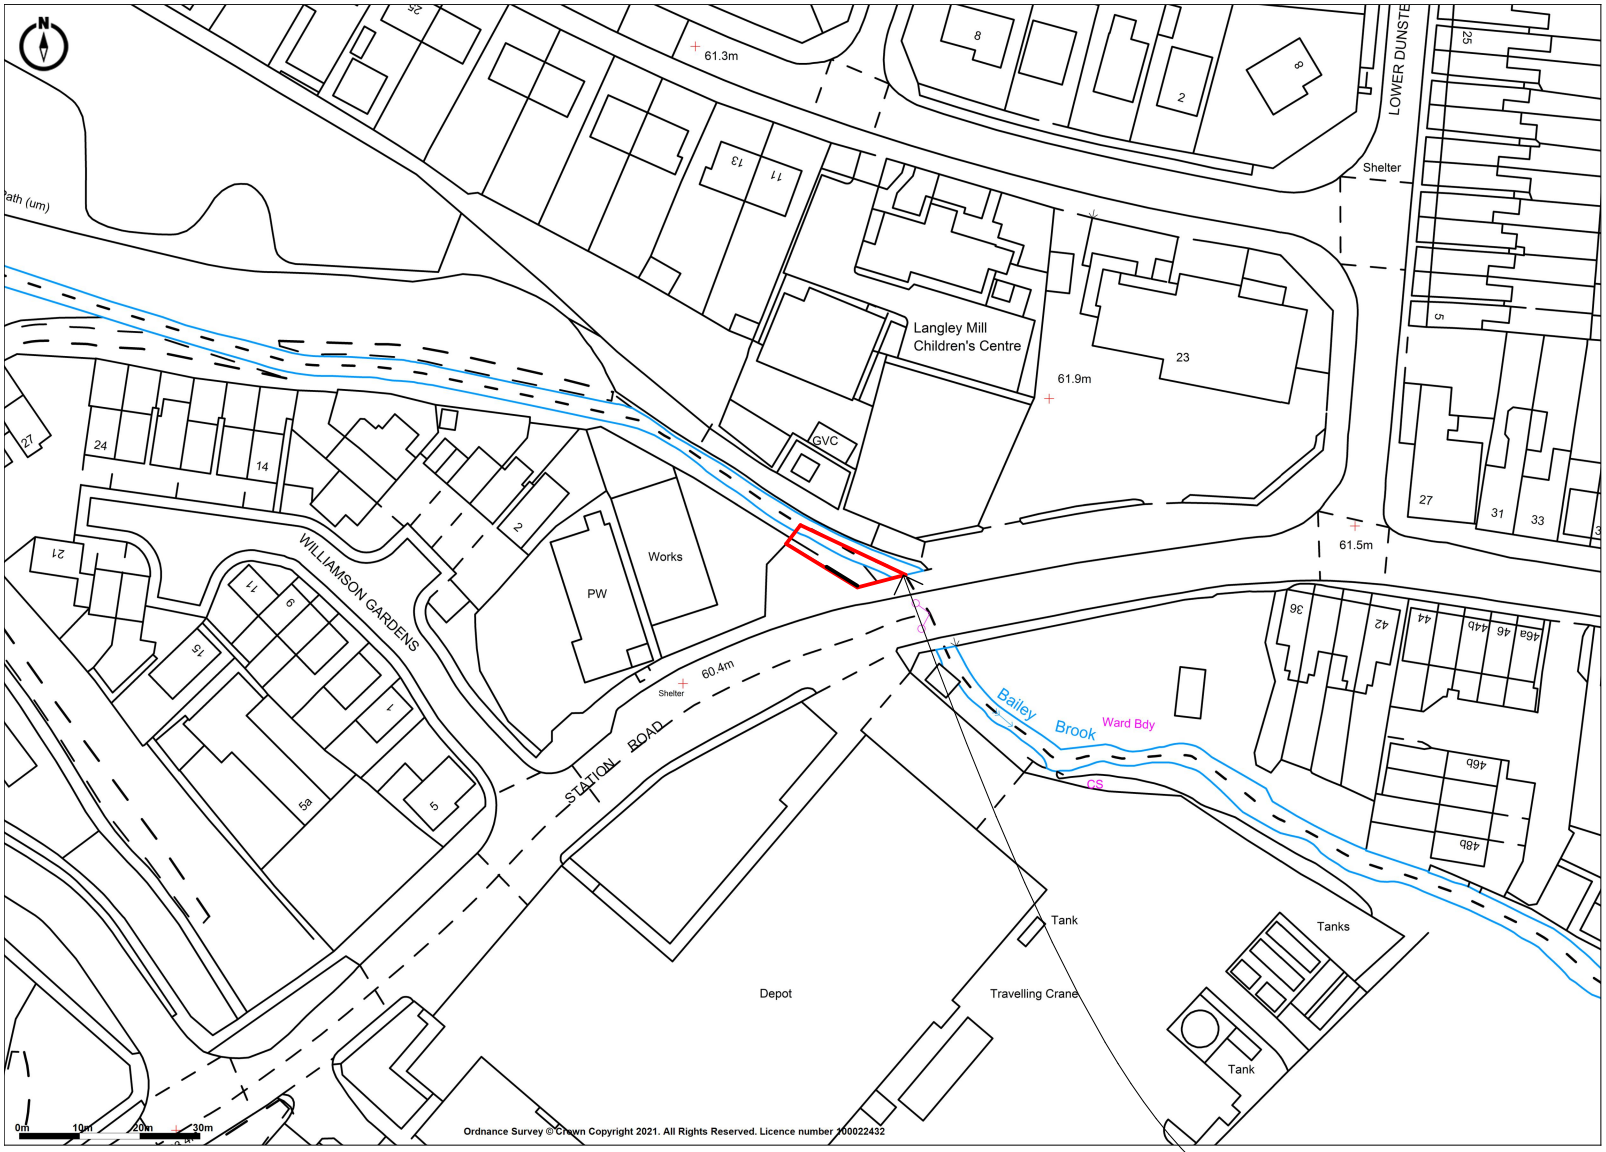

Promap
LANDMARK INFORMATION

Ordnance Survey © Crown Copyright 2021. All Rights Reserved.
Licence number 100022432
Plotted Scale - **1:1250**. Paper Size - **A4**

0 10 20 30 40 50 60 70 80 90 100

ArdentLand
7 Bell Yard
London
WC2A 2JR
0203 925 4603
www.ardentland.com

Ardent Land Ref:

-

Project

Land
Opposite Bus Garage,
Station Road,
Langley Mill
NG16 4BG

Drawing Name

Location Plan - Proposed

Drawing Status

PLANNING

Revision

- First Formal Issue CODO

Date

25.05.2021

Drawing Scale @ A4

1:1250

Layout ID **Revision**

T4624 A4 050

Turnkey A4