

PROPOSED SITE PLAN: SCALE 1:1000





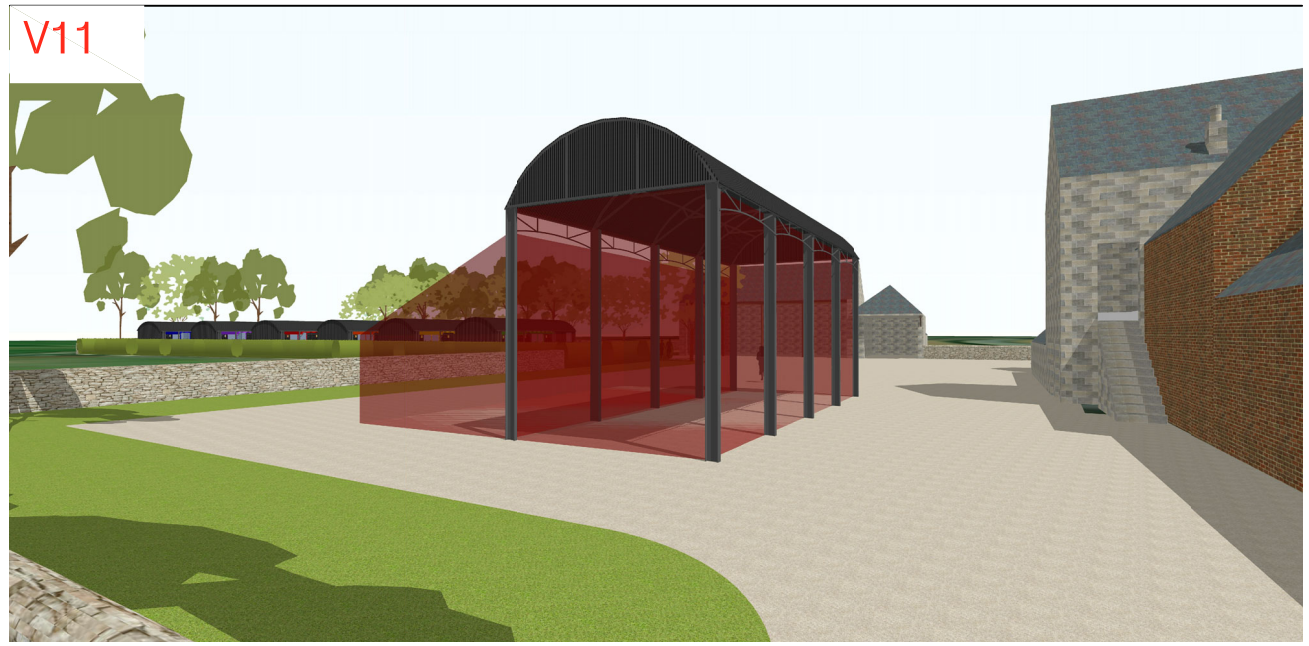

Do not scale

Use only written dimensions. All dimensions must be verified prior to the works being put into hand and any discrepancies reported to the originator

NOTE: EXISTING DUTCH BARN & ATTACHED LEAN-TO STRUCTURE; 11.0 X 10.85M OVERALL FOOTPRINT AS SURVEYED. DEVELOPMENT WITHIN THIS AREA COMPRISING UP TO 3 NO. HOLIDAY LETS; ALL TO A SIMILAR ARCHITECTURAL STYLE AS THE PROPOSED HOLIDAY LODGES. EXACT DESIGN AND LAYOUT TO BE ILLUSTRATED SEPARATELY. TO ACHIEVE THIS THE FOLLOWING IS PROPOSED:

1. DUTCH BARN TO BE RETAINED & REPAIRED IF PRACTICABLE. IF THIS IS NOT PRACTICABLE THEN AN IDENTICAL NEW STRUCTURE IS TO REPLACE THIS.

2. LEAN-TO STRUCTURE TO BE TAKEN DOWN AND REPLACED WITH NEW STRUCTURE.

Rev.	Details of Revision	Date	Initial

Partner Details

Project
Dalley Farm
Proposed Holiday Lodges

UPRN Number

Drawing Number	Revision
SK05	

Title
PROPOSED SITE PLAN & VISUALS SHEET 03

Scale	Drawn	Checked
NTS		
Original Size	**Date**	**Date**
A3	17.05.21	17.05.21

Status
FOR PLANNING