
Site plan - Lilac Cottage Little London DE4 5AZ prop summerhouse

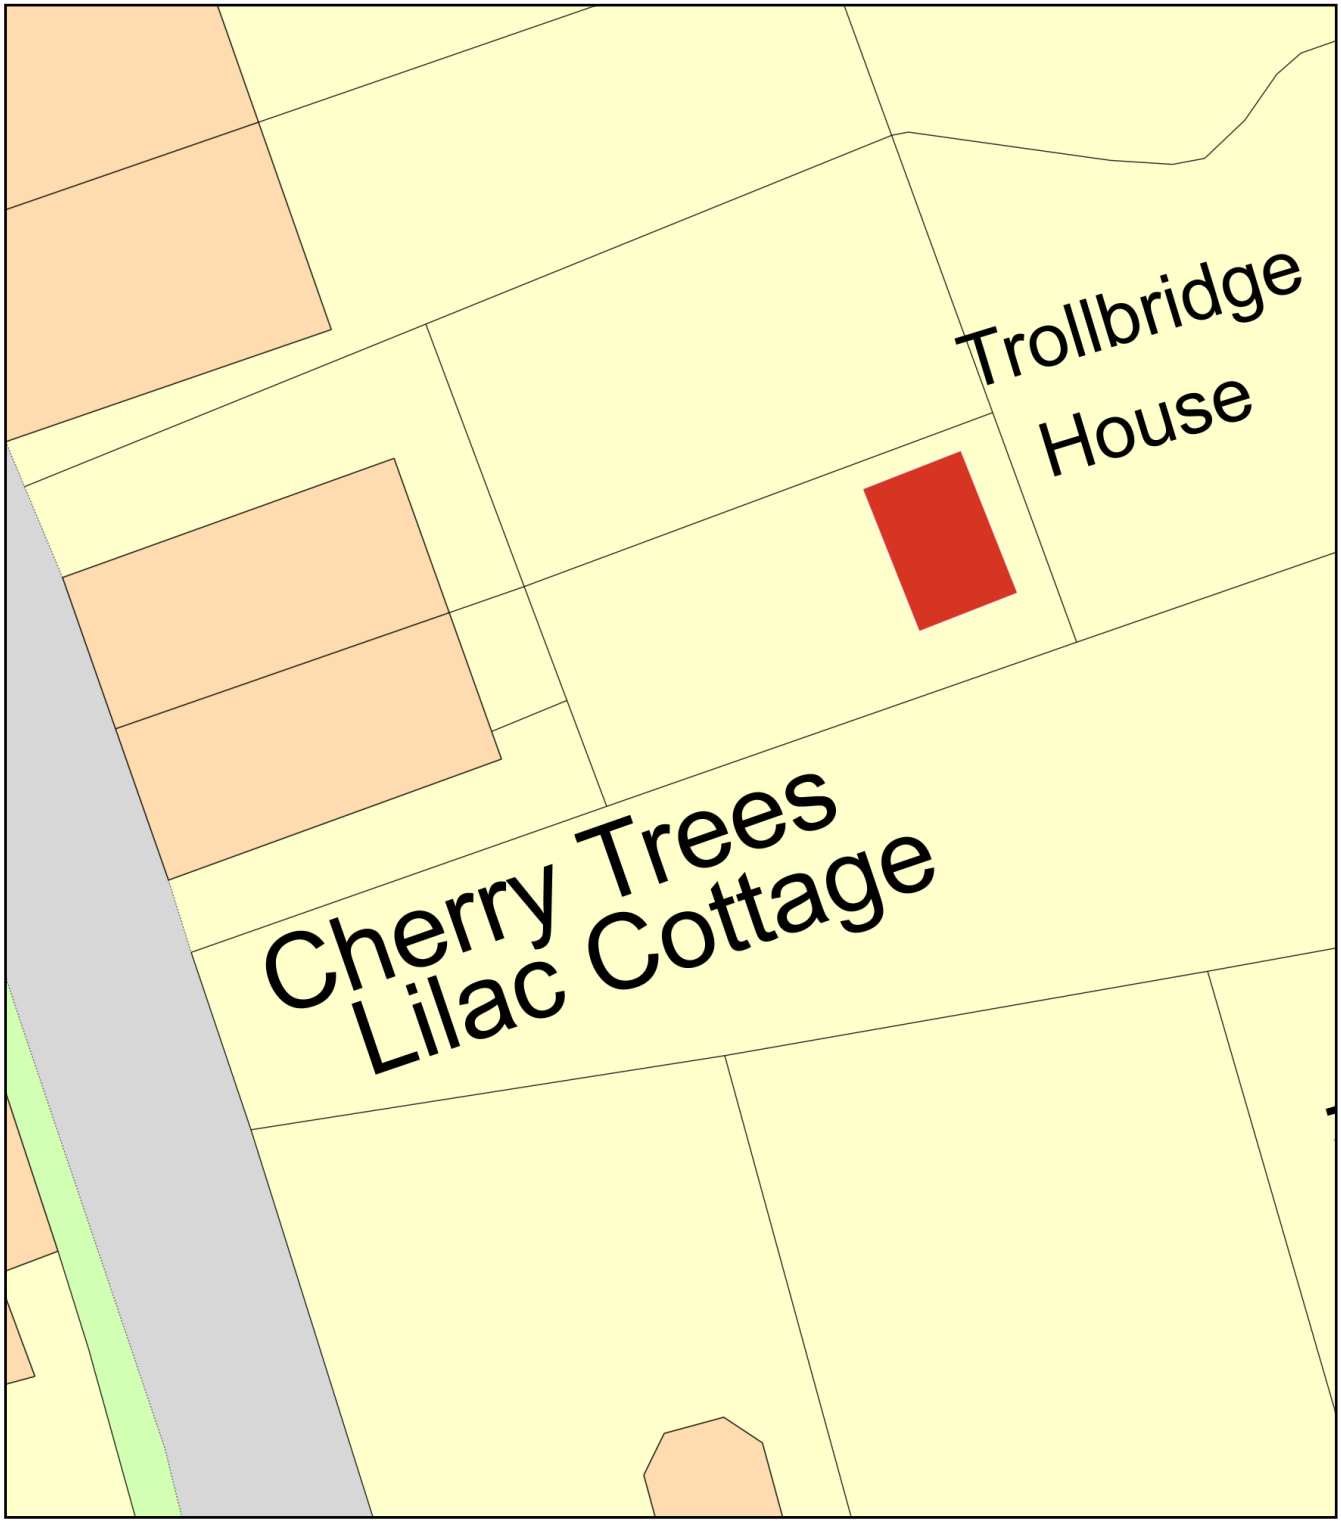

0 10
Metres

N

ReQuestaPlan

Plan Produced for: Steven Dolton

Date Produced: 09 Jun 2021

Plan Reference Number: TQRQM21160163856392

Scale: 1:200 @ A4

© Crown copyright and database rights 2021 OS 100042766