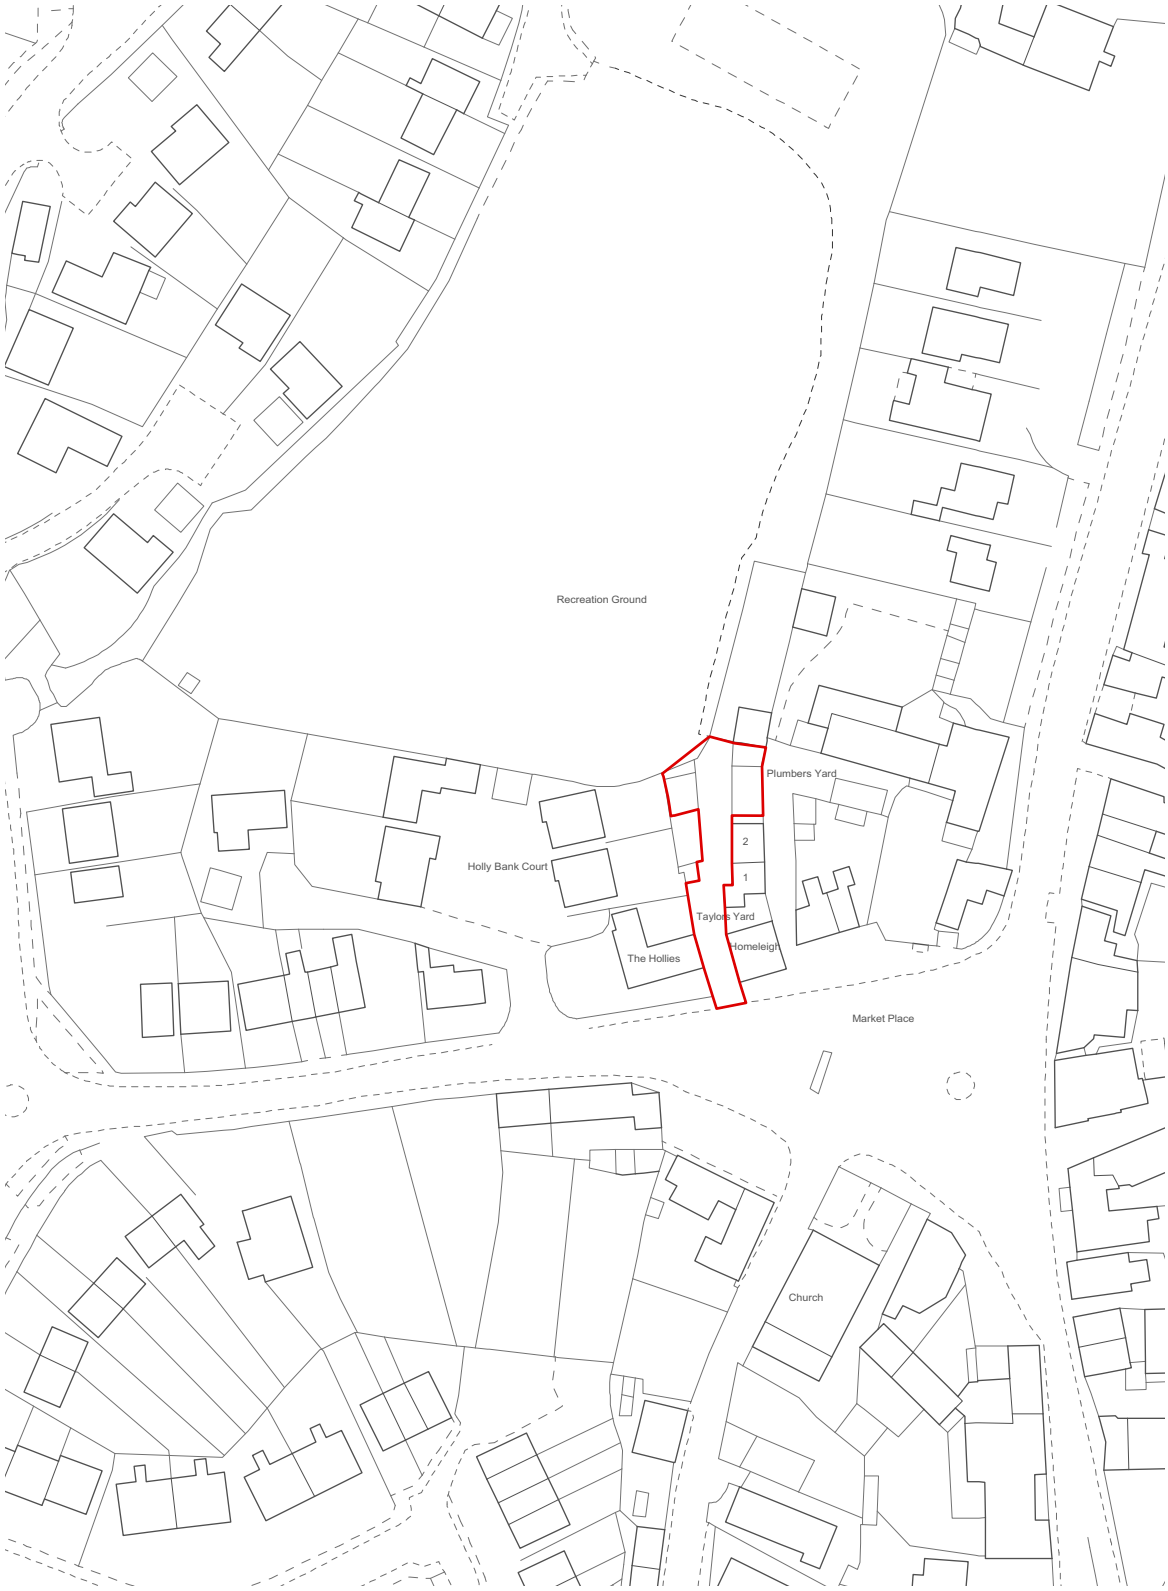

Site boundary

3 Taylors Yard, Crich

CE+CA

Revision notes:
Revision 04 - Planning drawing ammended to include access to the existing highway.

Title:	Site Location Plan
Job no:	20.02
Dwg. no:	P01 Rev: 04 - Planning
Scale:	1:1250
Size:	A4
Date:	15.10.20
Drawn:	AG
Ckd by:	HE

Chiles Evans + Care Architects
24 Byron Road
Sheffield
S7 1RY

t. 0114 2663542
m. 0792 8585704
e. info@cecastudio.co.uk
w. www.cecastudio.co.uk

© Chiles Evans + Care Architects 2019.
All dimensions to be checked on site. Do not scale from these drawings.