

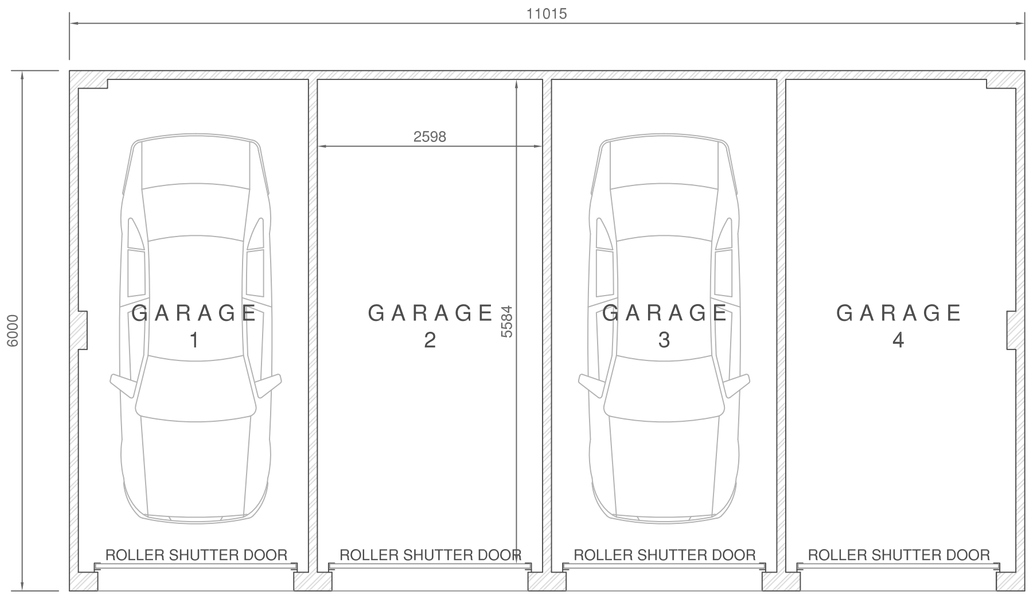



Proposed Layout

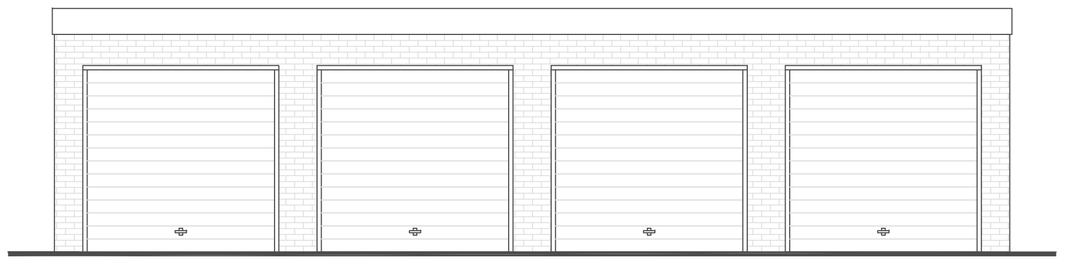


Front Elevation

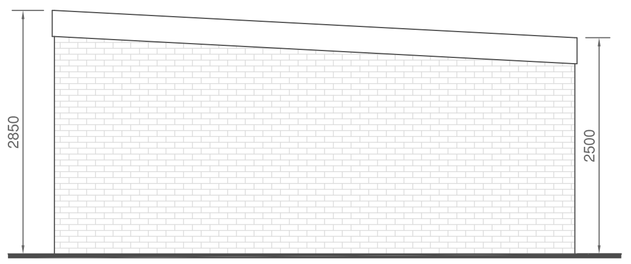


R.H.S. Elevation

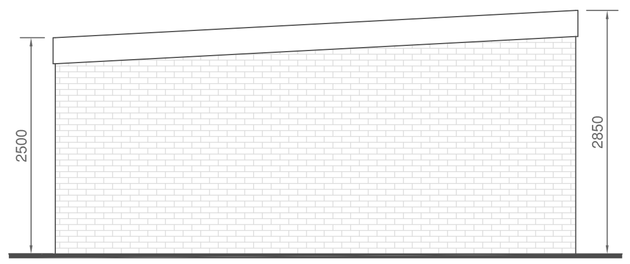

L.H.S. Elevation

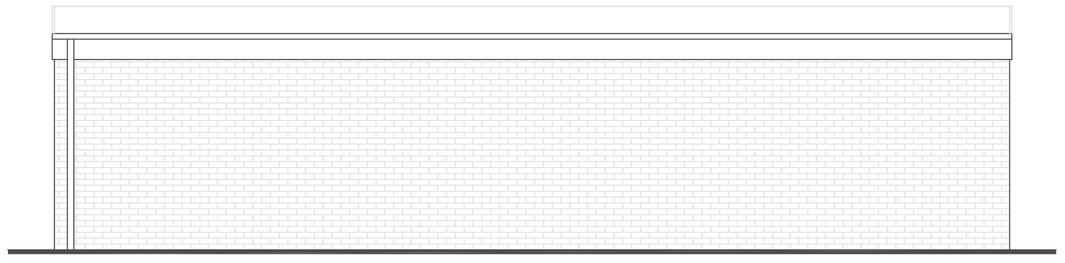


Rear Elevation

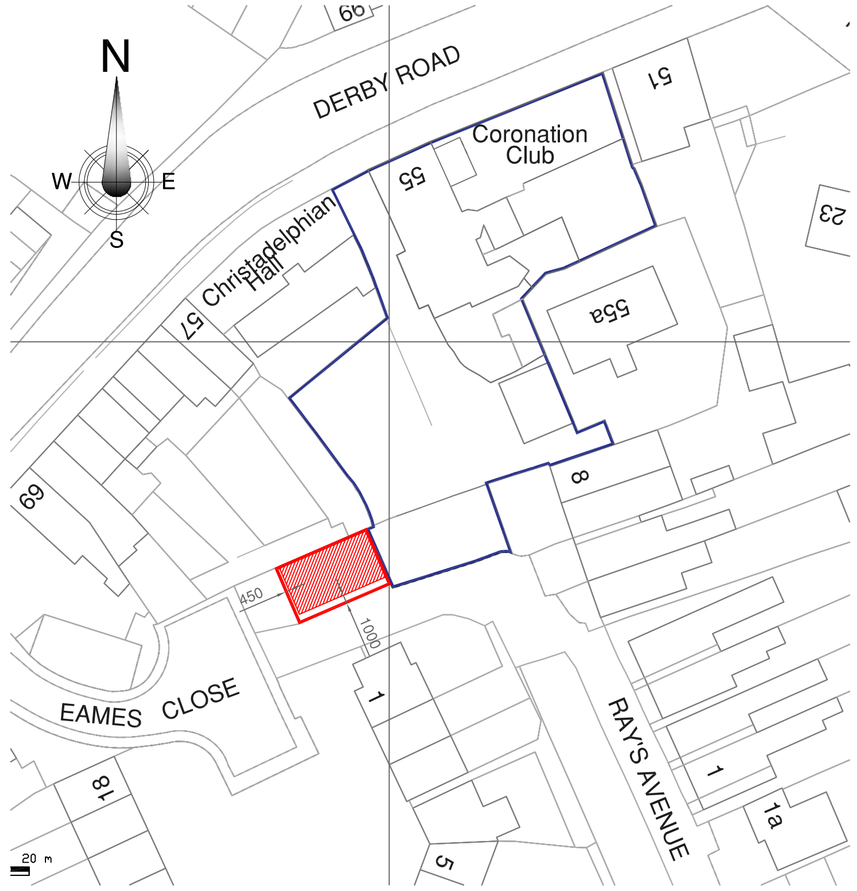

Block Plan Scale 1:500

Ordnance Survey®
OS Sitemap ®

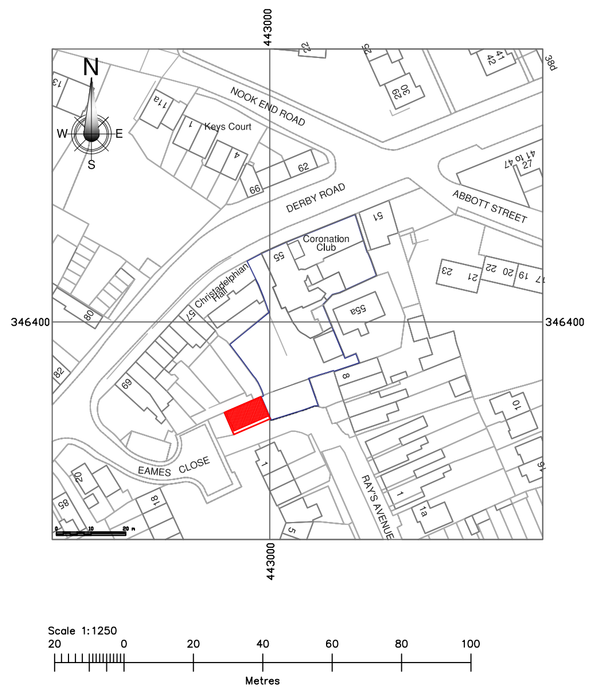

© Crown Copyright 2009
Reproduction in whole or in part is prohibited
without the prior permission of Ordnance Survey.

Streetwise Licence No. 100047474

Location Plan Scale 1:1250

NOTES

1. No dimensions to be scaled from this drawing.
2. This drawing is to be read in conjunction with all relevant Architect's and Engineer's drawings.

0 5
Scale 1:50 Metres

Rev.	Date	Amendments	Initials

P.M. BUILDING SOLUTIONS LIMITED

Project
Proposed Garages
Land off Ray's Avenue,
Heanor,
Derbyshire.

Drawing Title

LAYOUT AND ELEVATIONS
AS PROPOSED.

H M CHAMBERS & PARTNERS
consulting civil and structural engineers
41a Derby Road , Heanor
Derbyshire. DE75 7QG
Telephone [01773] 718994

Date	Drawing No.
March 2021	N0000-01
Scale 1:50 @ A2	

© copyright