
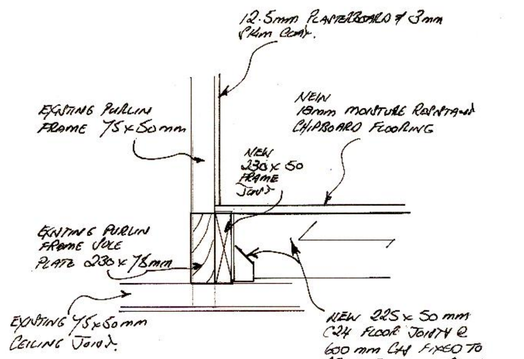


Detail A

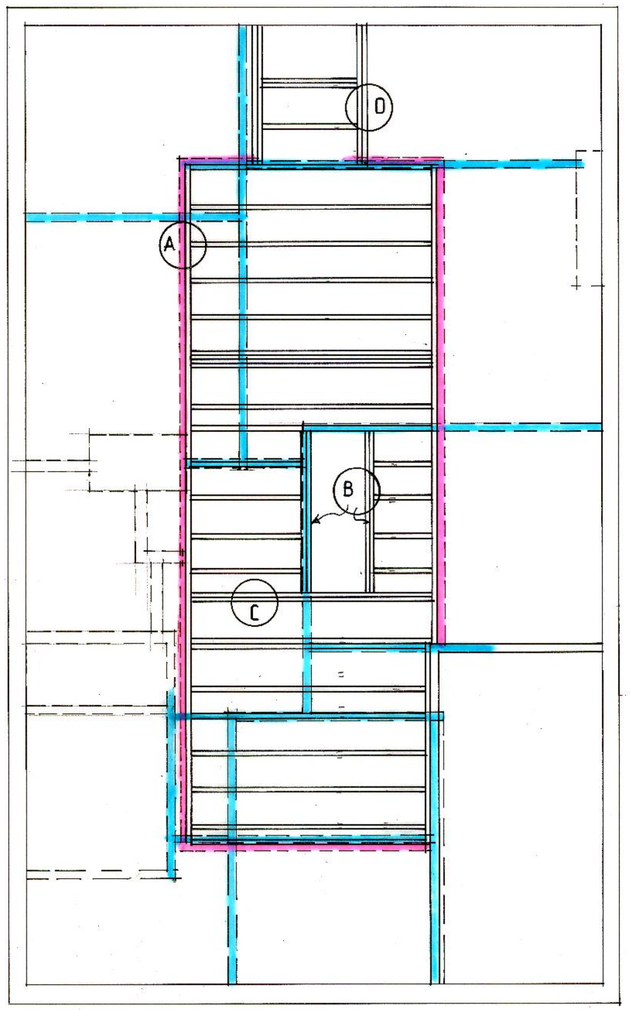

LOFT FLOOR PLAN

B DOUBLE FLOOR JOISTS TO STAIR TRIMMER.


C DOUBLE FLOOR JOISTS TO STUD WALL & STAIR TRIMMER

D DOUBLE FLOOR JOISTS TO VELUX CHEEK WALLS.

EXISTING GROUND FLOOR WALLS TO BE RAISED TO PROVIDE STRUCTURAL SUPPORT TO THE NEW FLOOR JOISTS BY 2 COURSES BRICKWORK OR WITH THE INTRODUCTION OF NEW TIMBER WALL PLATES SUBJECT TO ENGINEERS DETAILS AND COMMENT.

RAISE STRUCTURAL BEARING WALLS

EXISTING PURLIN FRAME

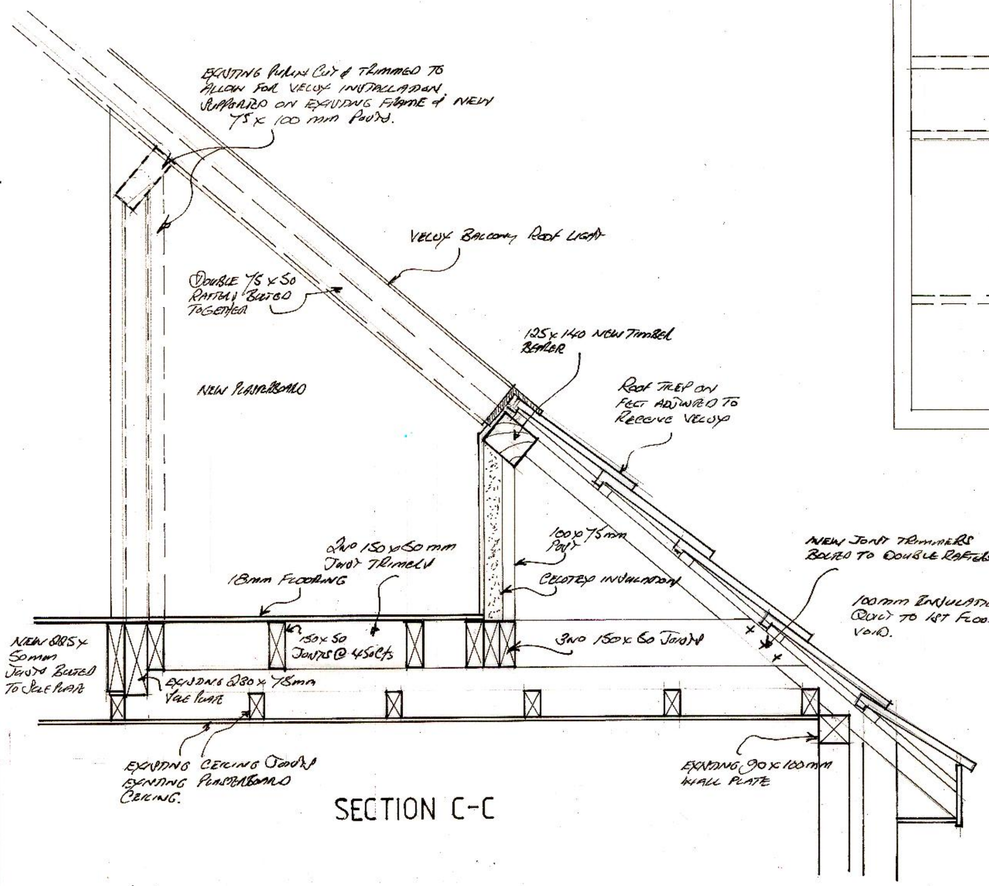

SECTION C-C

NOTES:
All dimensions must be checked on site and not scaled from this drawing.

A		
	Date	Revisions

©copyright

FRED DAVIDSON LIMITED
THE OFFICE
10 LOWER MAPLES
SHIPLEY DERBYSHIRE
DE75 7JU
01773 710621
07973 722421

Client
Mr & Mrs D. CLARKE

Job Title
PROPOSED LOFT CONVERSION
12 GARNETT AVENUE
HEANOR DE75 7AS

Drawing Title
FLOOR PLAN AND DETAILS
SECTION C-C

Scale 1:50 1:10

Date 26/05/2021 Drawn by F

Drg No. FDLTD/CLARKE/04 Rev.

A PRODUCT OF THE UNO RANGE-ARCHITECT CAT. No 7311

594 x 841mm A1