





First floor
EXISTING

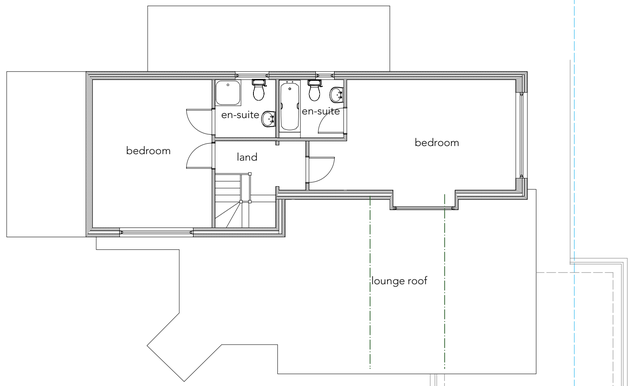


West elevation
EXISTING

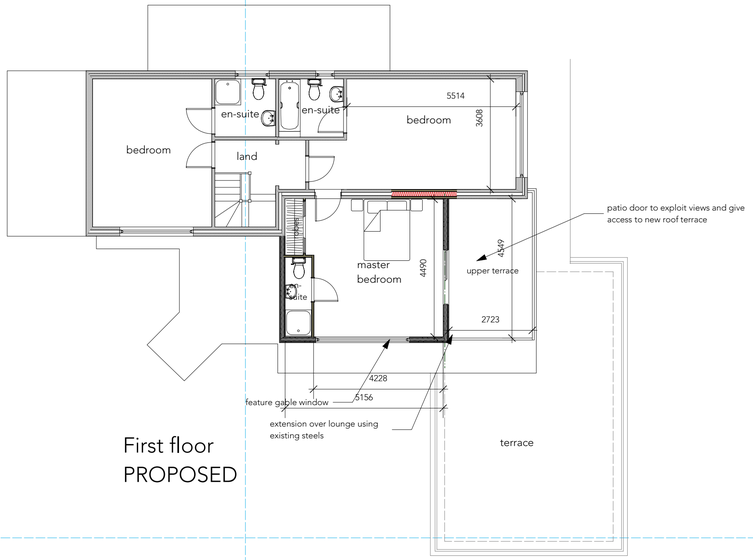



First floor
PROPOSED

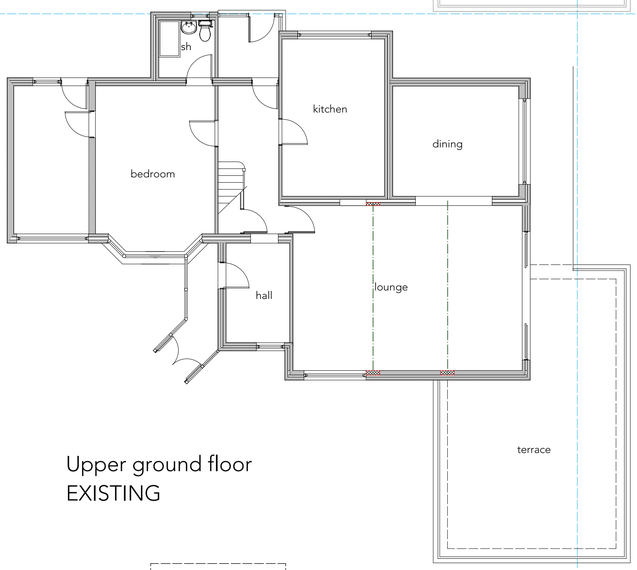



Upper ground floor
EXISTING

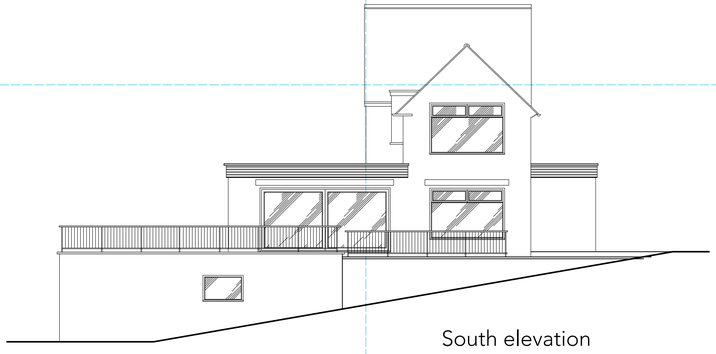


South elevation
EXISTING

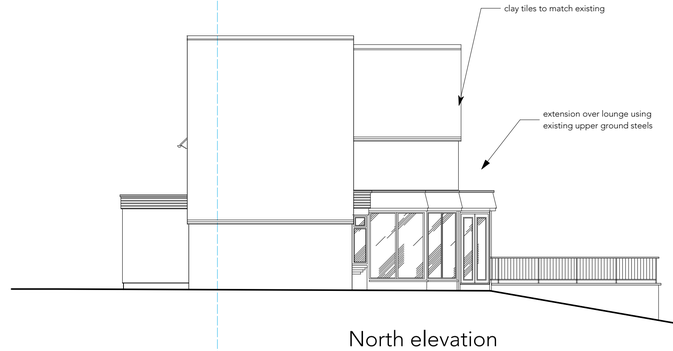


North elevation
PROPOSED

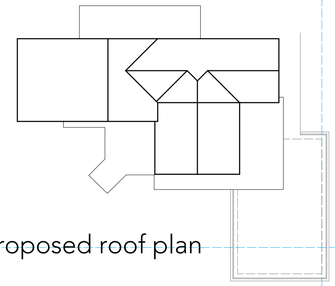


1:200 Proposed roof plan

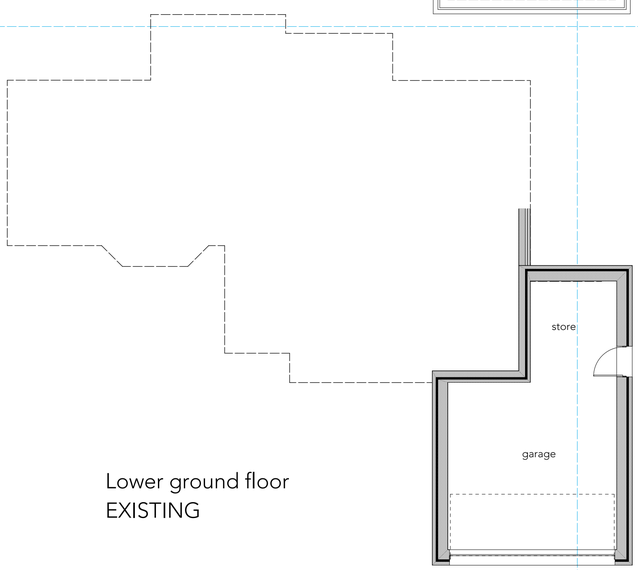


Lower ground floor
EXISTING




West elevation
PROPOSED

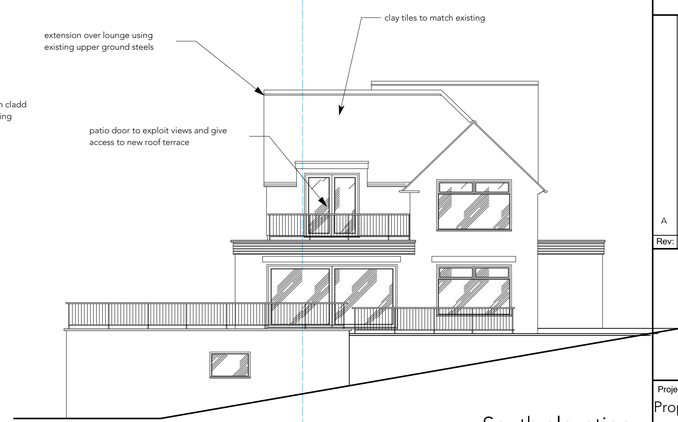


South elevation
PROPOSED

This drawing is not to be used for setting out all dimensions are to be checked by the contractor prior to commencing work and any descrepencies advised to the design team.
Do Not Scale.

**Copyright exists on this drawing and the interlectual content**

| Rev: | Date: | Description: |
|---|---|---|
| A | 3/6/2021. | Proposed North elevation added |

NSW
Naylor Sale & Widdows LLP
THE OLD LIBRARY, RISLEY LANE, BREASTON, DERBY DE72 3AU
Telephone: +44(0)1332 874666 Email: reception.nsw@gmail.com

Project:
Proposed extension to Meadow House
Ashbourne Road, Belper DE56 2DA

Drawing:
Existing & proposed plans and elevations

Scale: 1:100

Drawing No. 3563/01A

Date: 19/4/2021