
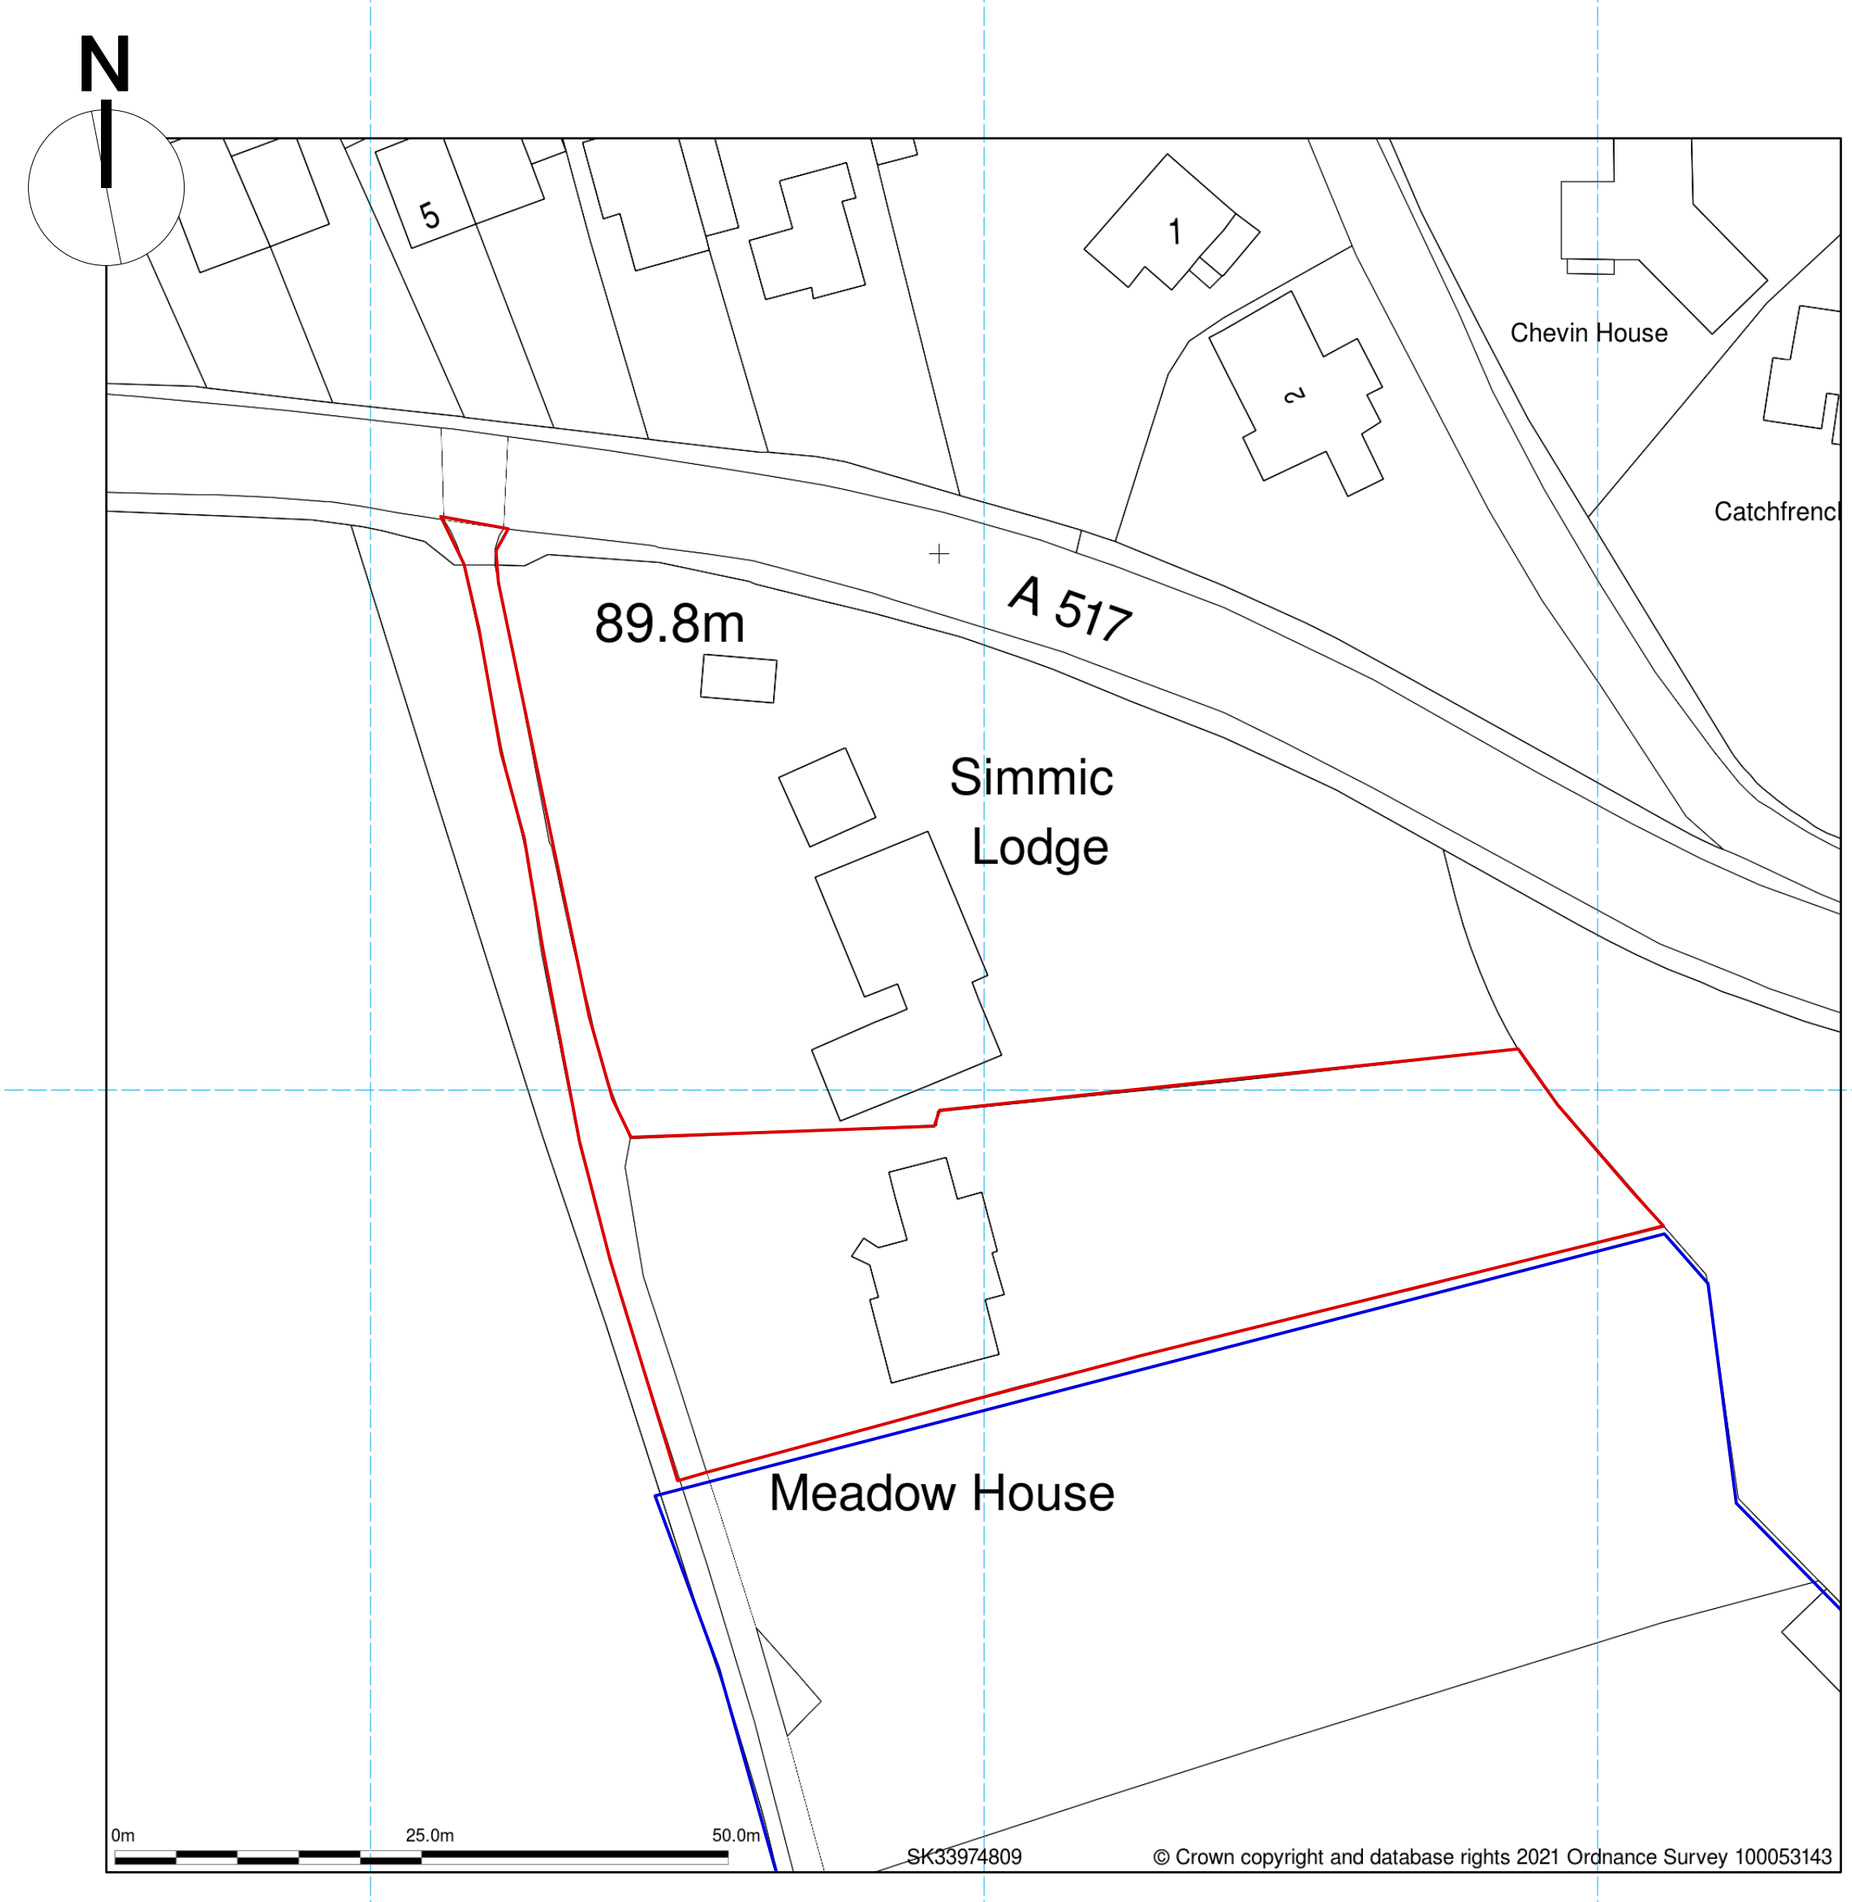


1:500 Site plan

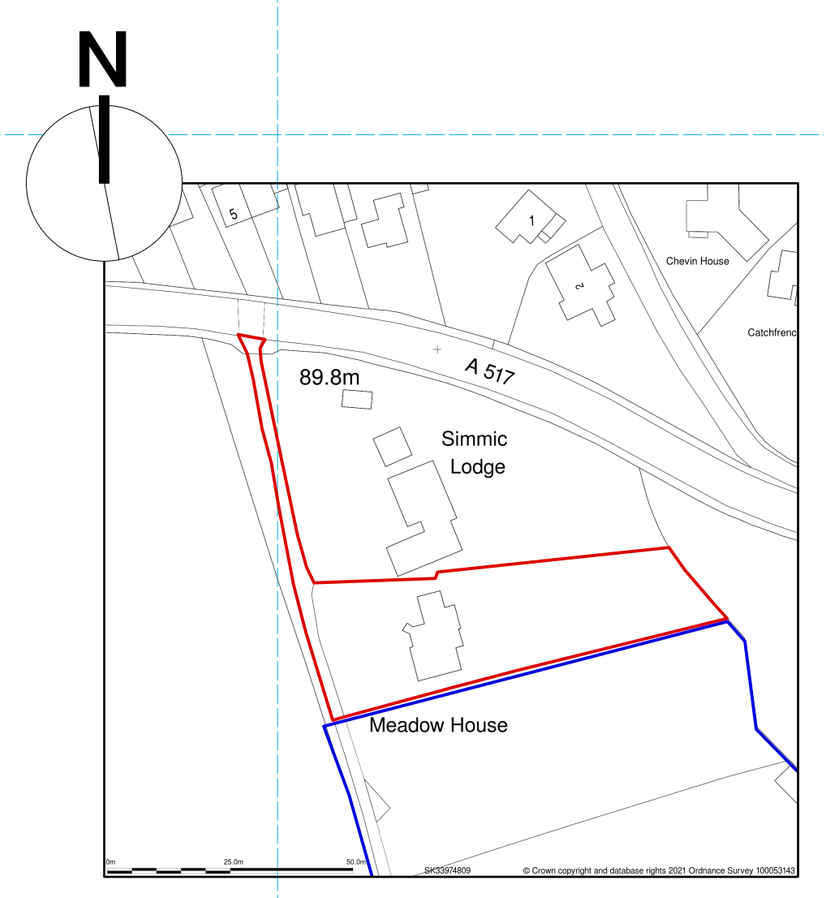

1:1250 Location plan

This drawing is not to be used for setting out all dimensions are to be checked by the contractor prior to commencing work and any descrepencies advised to the design team.
Do Not Scale.

Copyright exists on this drawing and the interlectual content

Rev:	Date:	Description:

NSW
Naylor Sale & Widdows LLP
THE OLD LIBRARY, RISLEY LANE, BREASTON, DERBY DE72 3AU
Telephone: +44(0)1332 874666 Email: reception.nsw@gmail.com

Project:
Proposed extension to Meadow House
Ashbourne Road, Belper DE56 2DA

Drawing:
Location & Site plan

Scale: As noted

Date: 3/6/2021

Drawing No.
3563/02