Drawing No.				Issue Date
WD	037	001	FE 01	FEB 2021



01 FRONT ELEVATION | AS EXISTING

0 1m 2m 3m 4m 5m 1 : 100 SCALE 1:100 @ A1



02 REAR ELEVATION | AS EXISTING

0 1m 2m 3m 4m 5m 1 : 100 SCALE 1:100 @ A1

KEY

- Existing Masonry
- Proposed Construction
- Tiled Roof finish
- Flat roof Finish
- Site Boundary
- Adjacent land ownership

Notes:

- All dimensions shown are in millimetres, unless otherwise stated. Any use of these dimensions, other than for general reference, should be the subject of third party checking on site.
- it is essential this drawing is read in conjunction with all other drawing and documents in the drawing series.
- any work that is carried out on the basis of this drawing should be carried out to all relevant British Standards and associated manufacturer's instructions/recommendations.
- contractors carrying out any work associated with this drawing, will be deemed to include in their price all work intrinsically necessary in addition to the works detailed and also for verifying all dimensions prior to work commencing.
- This drawing is to be used for planning purposes only. All building work is to conform with 1991 Building Regulations and all subsequent revised documents to the satisfaction of the Building Control Officer.
- Copyright retained in accordance with the copyright, design, and patience act 1988.
- DO NOT SCALE OFF DRAWINGS. Window/Door manufacturer is to check and measure opening dimensions on site.




03 SIDE ELEVATION | AS EXISTING

0 1m 2m 3m 4m 5m 1 : 100 SCALE 1:100 @ A1




04 SIDE ELEVATION | AS EXISTING

0 1m 2m 3m 4m 5m 1 : 100 SCALE 1:100 @ A1

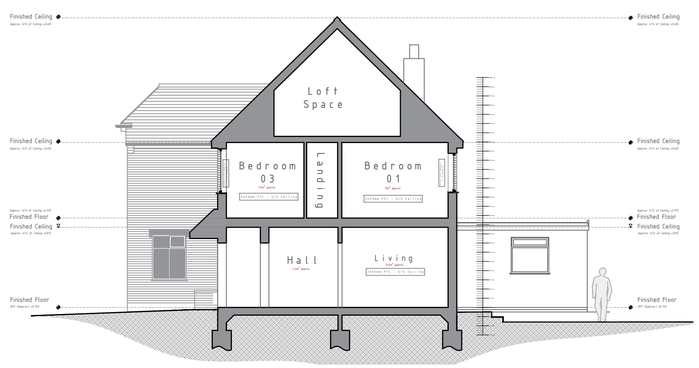


05 SIDE ELEVATION | AS EXISTING

0 1m 2m 3m 4m 5m 1 : 100 SCALE 1:100 @ A1

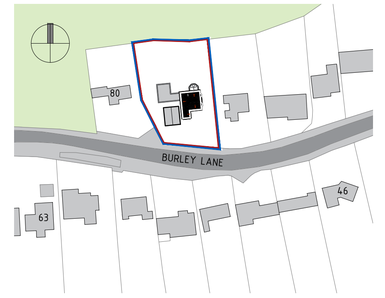

09 LOCATION PLAN

SCALE 1:1250 @ A1

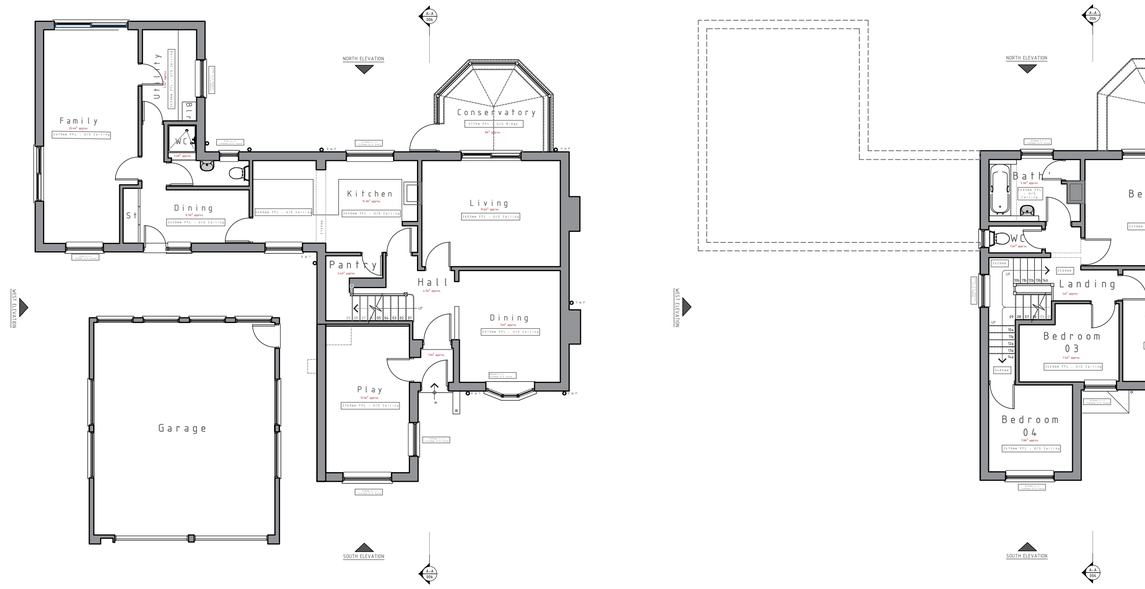


06 GROUND FLOOR PLAN | AS EXISTING

0 1m 2m 3m 4m 5m 1 : 100 SCALE 1:100 @ A1


07 FIRST FLOOR PLAN | AS EXISTING

0 1m 2m 3m 4m 5m 1 : 100

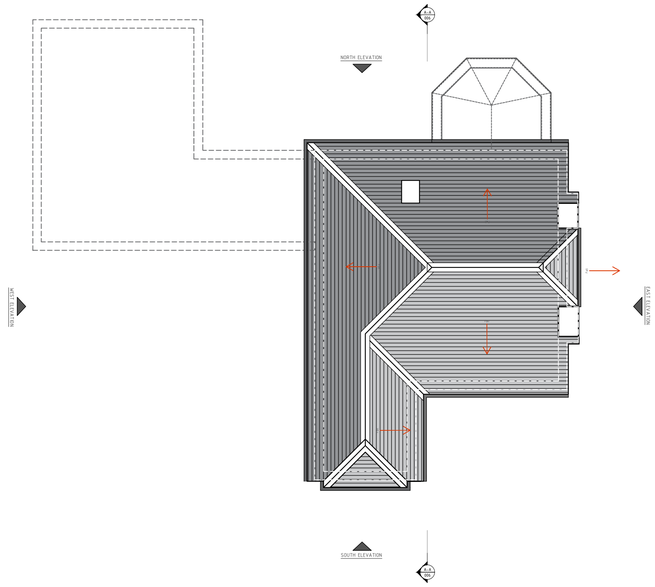

08 ROOF PLAN | AS EXISTING

0 1m 2m 3m 4m 5m 1 : 100

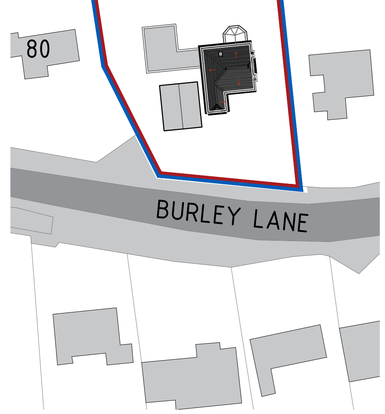

10 BLOCK PLAN

SCALE 1:500 @ A1

Client: Mr & Mrs Annable
78 Burley Lane,
Quarndon,
Derby
DE22 5JR

Drawing status: PLANNING

Scale: 1:100 @ A1 – As indicated

Do not scale directly from drawing, any dimensions required should be confirmed on site by relevant parties.

Project title:

Extension, reconfiguration & renovation at 78 Burley Lane.

Drawing title:

Plans & Elevations as Existing

Drawing number: WD 037 001 PLN 01

Rev.	Revision Date	Description of Revision	Drawn	Checked
FE0	22/02/21	CLIENT INFORMATION - DRAFT ISSUE	JW	JW
PLN01	05/06/21	PLANNING SUBMISSION	JW	JW

All rights reserved. No part of this document may be reproduced, stored in a retrieval system, or transmitted, in any form or by any means, electronic, mechanical, photocopying, recording or otherwise, without the prior written permission of the copyright owner.