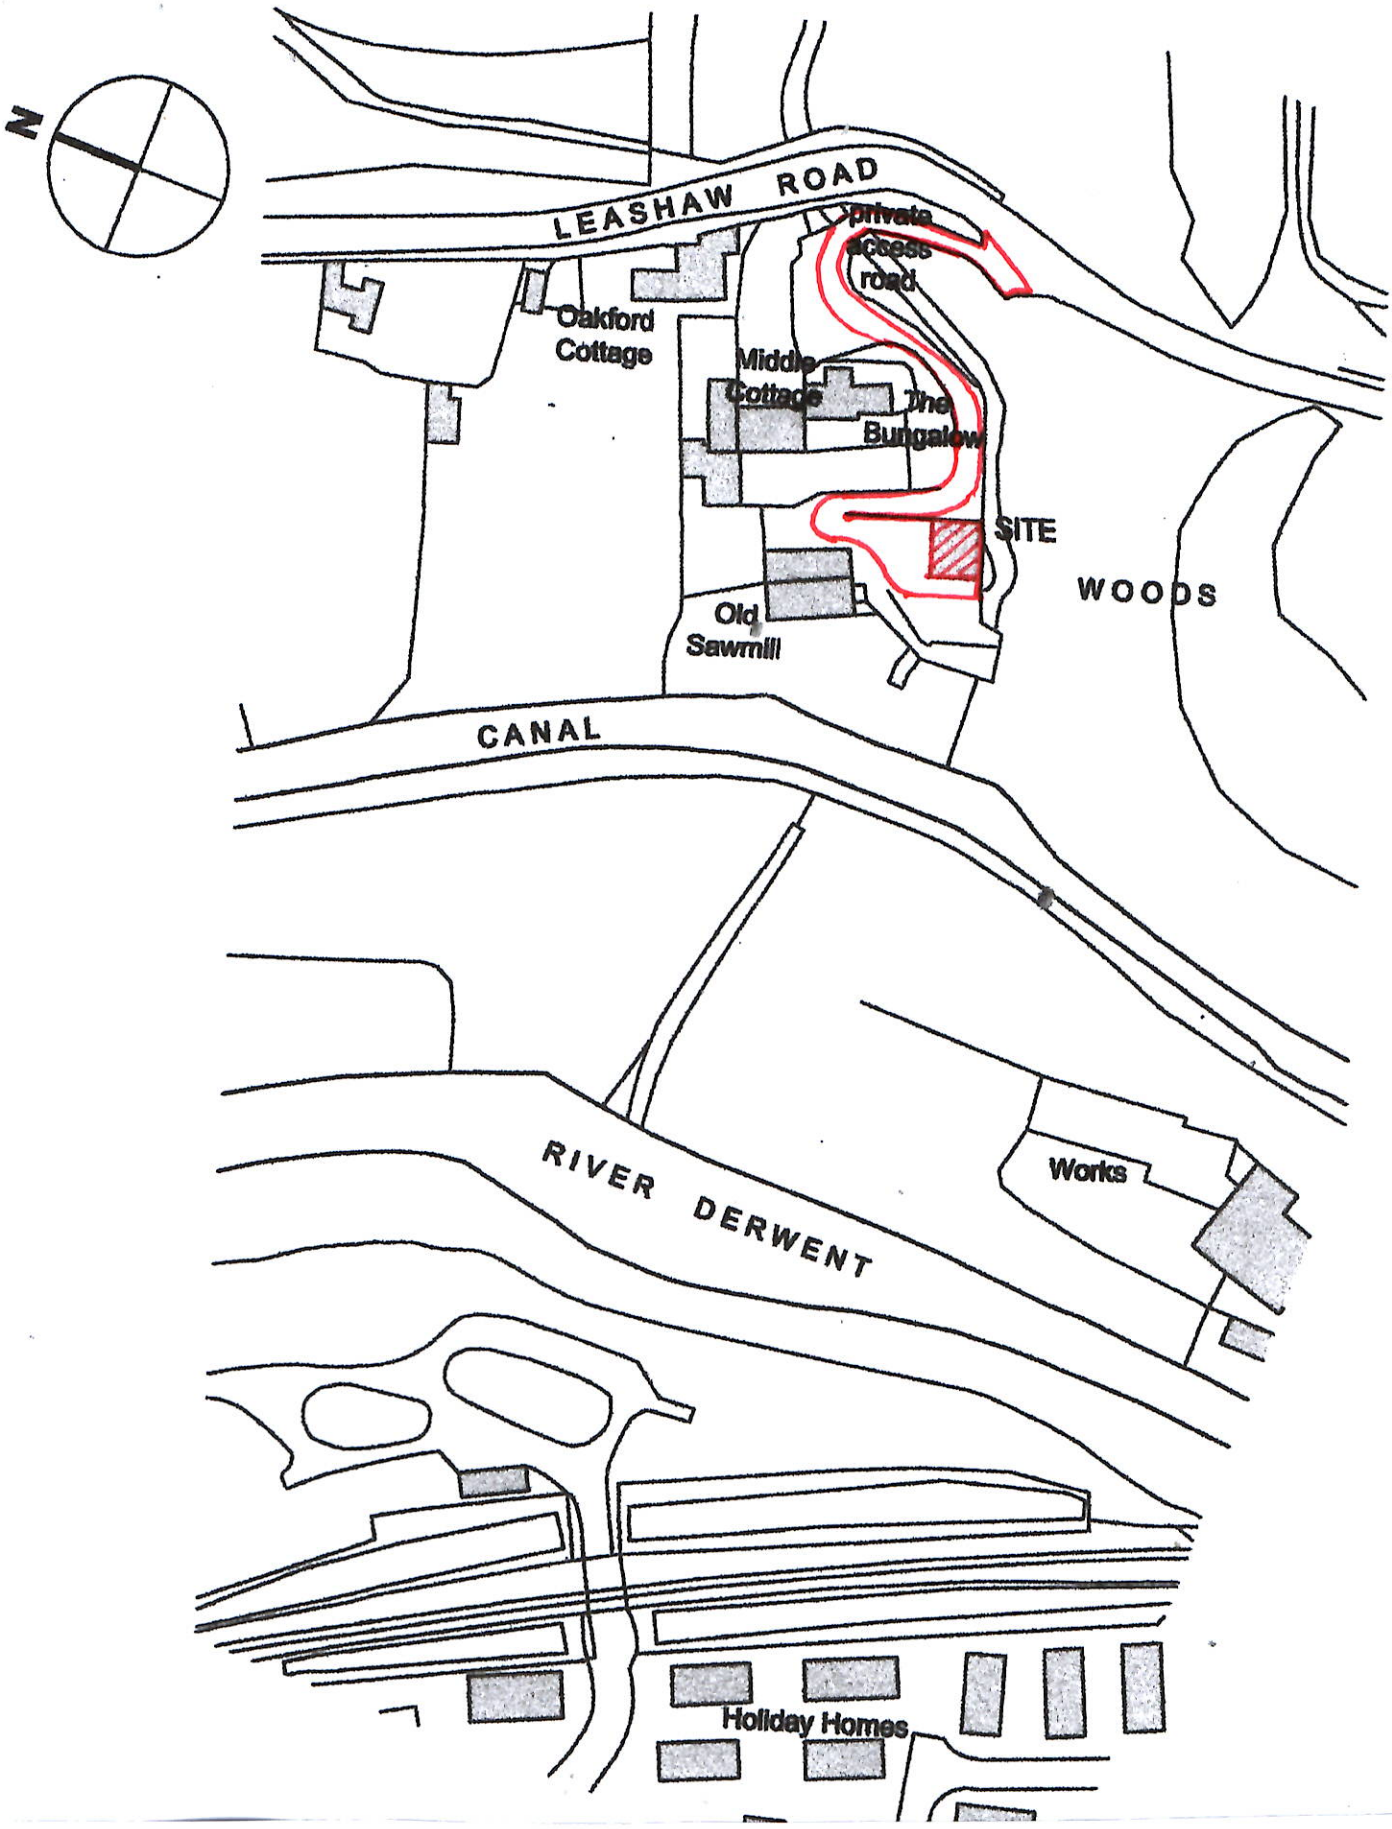


Proposed change of use to dwelling for holiday accommodation: Robin Hood Tower, The Old Sawmill, Whatstandwell. Site location plan scale 1:1250. Drawing no JC/C205/1.