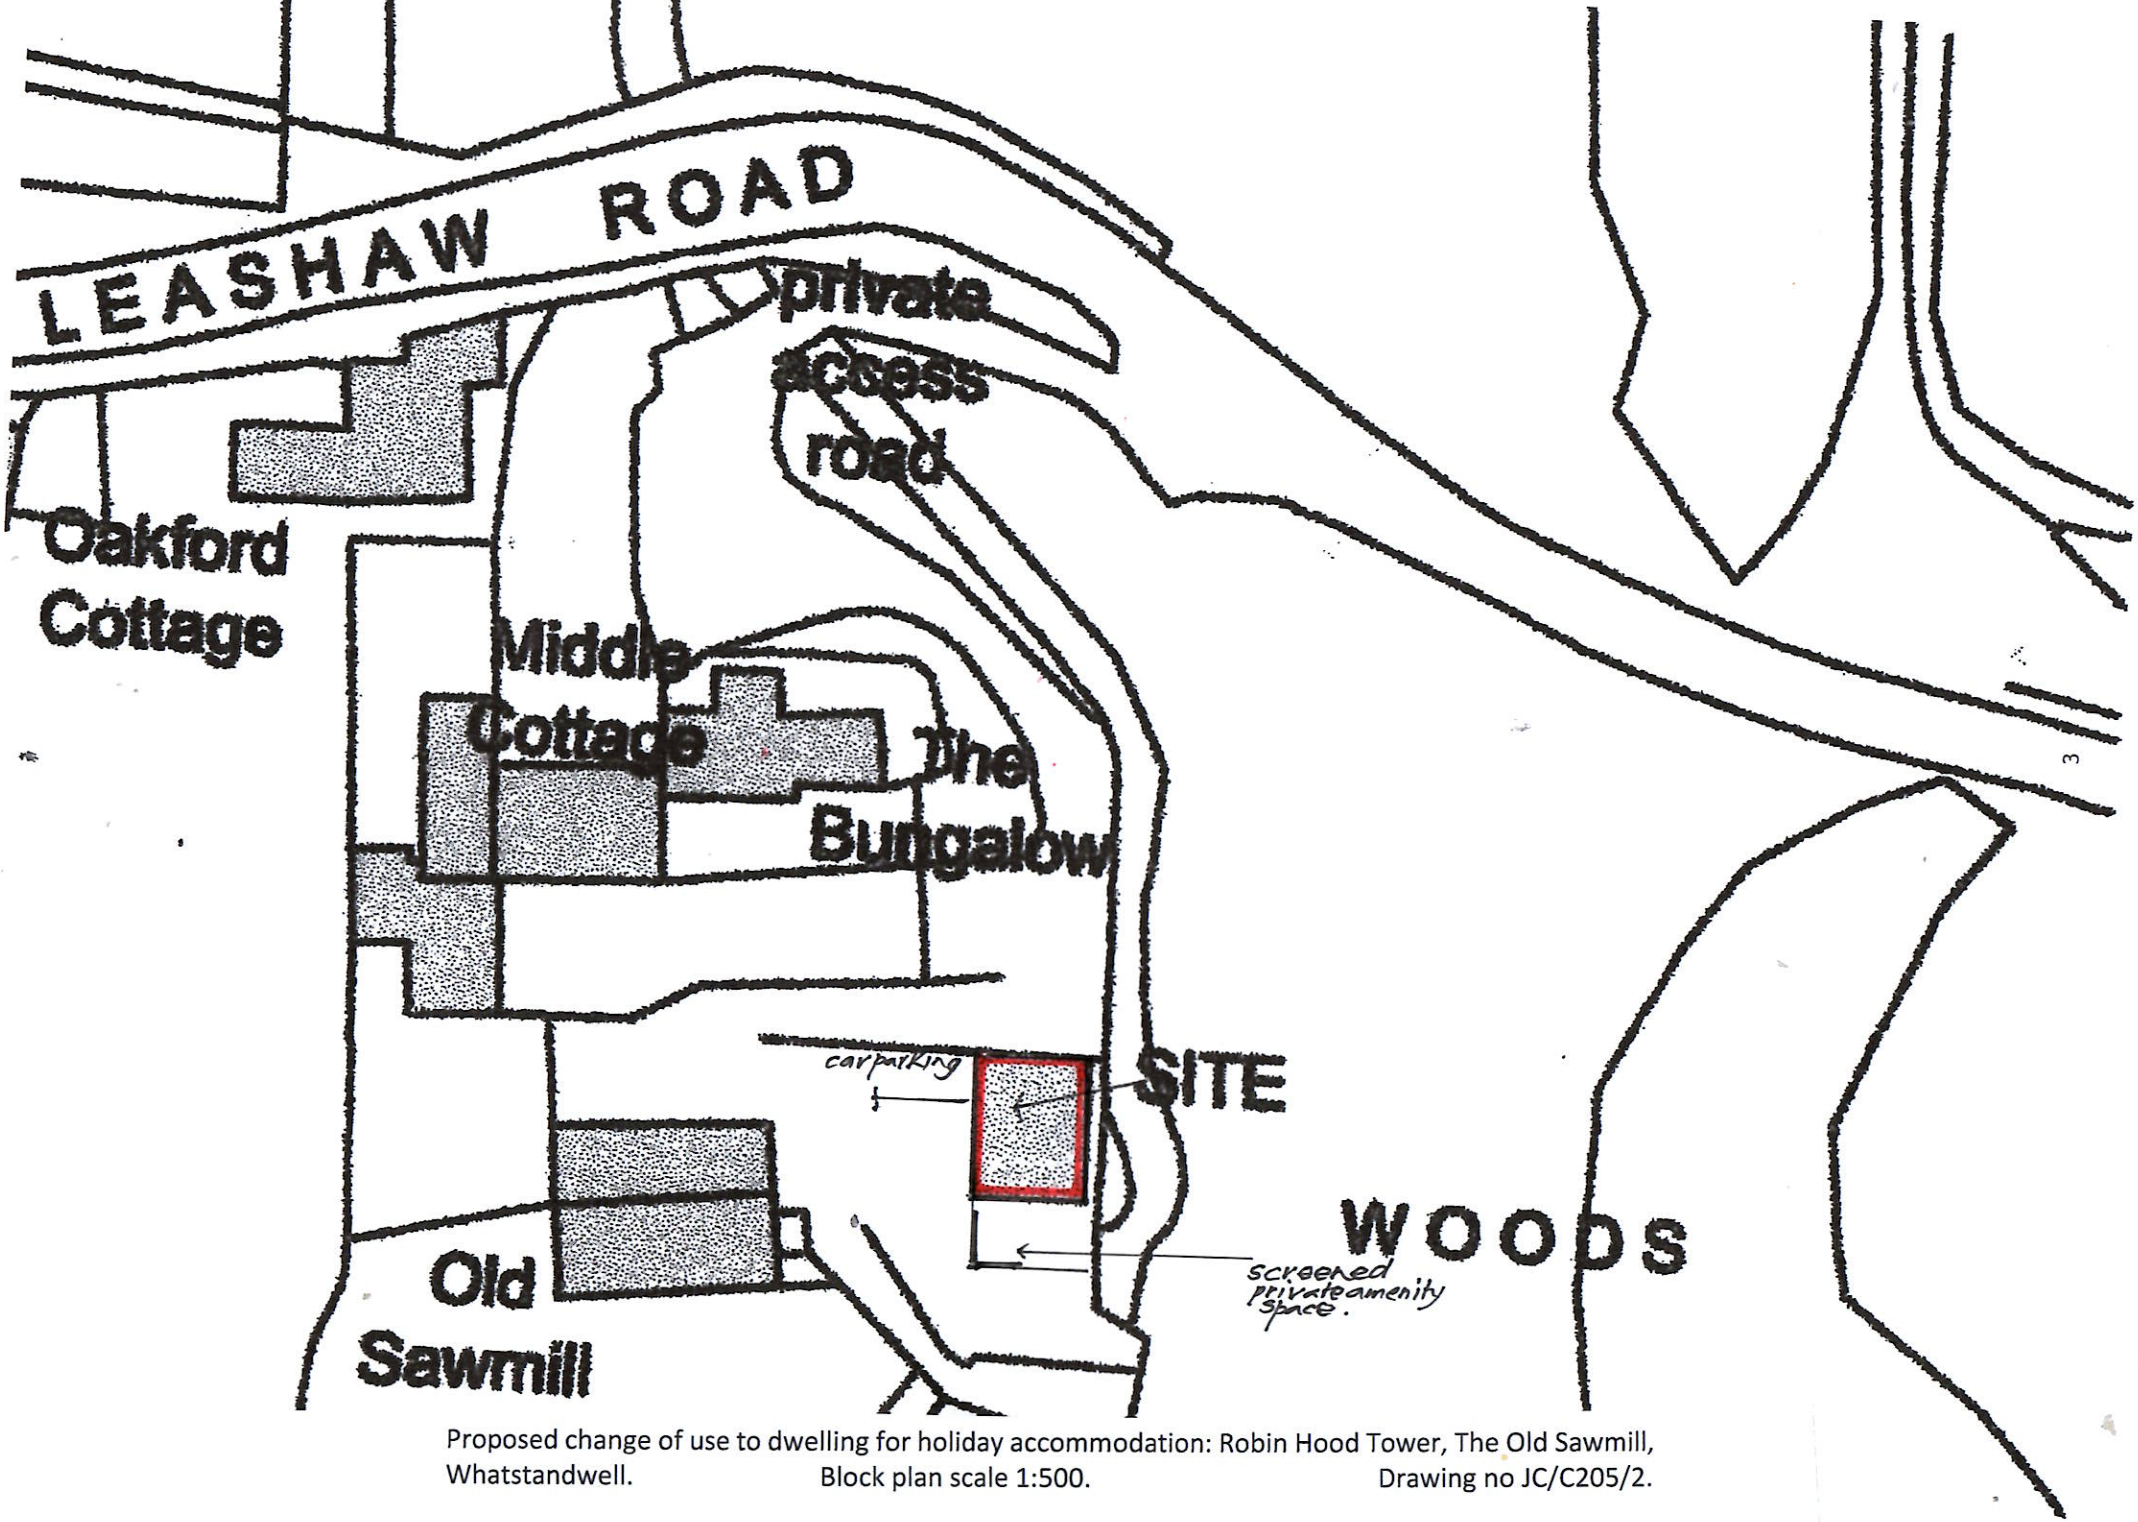


Proposed change of use to dwelling for holiday accommodation: Robin Hood Tower, The Old Sawmill, Whatstandwell. Block plan scale 1:500. Drawing no JC/C205/2.