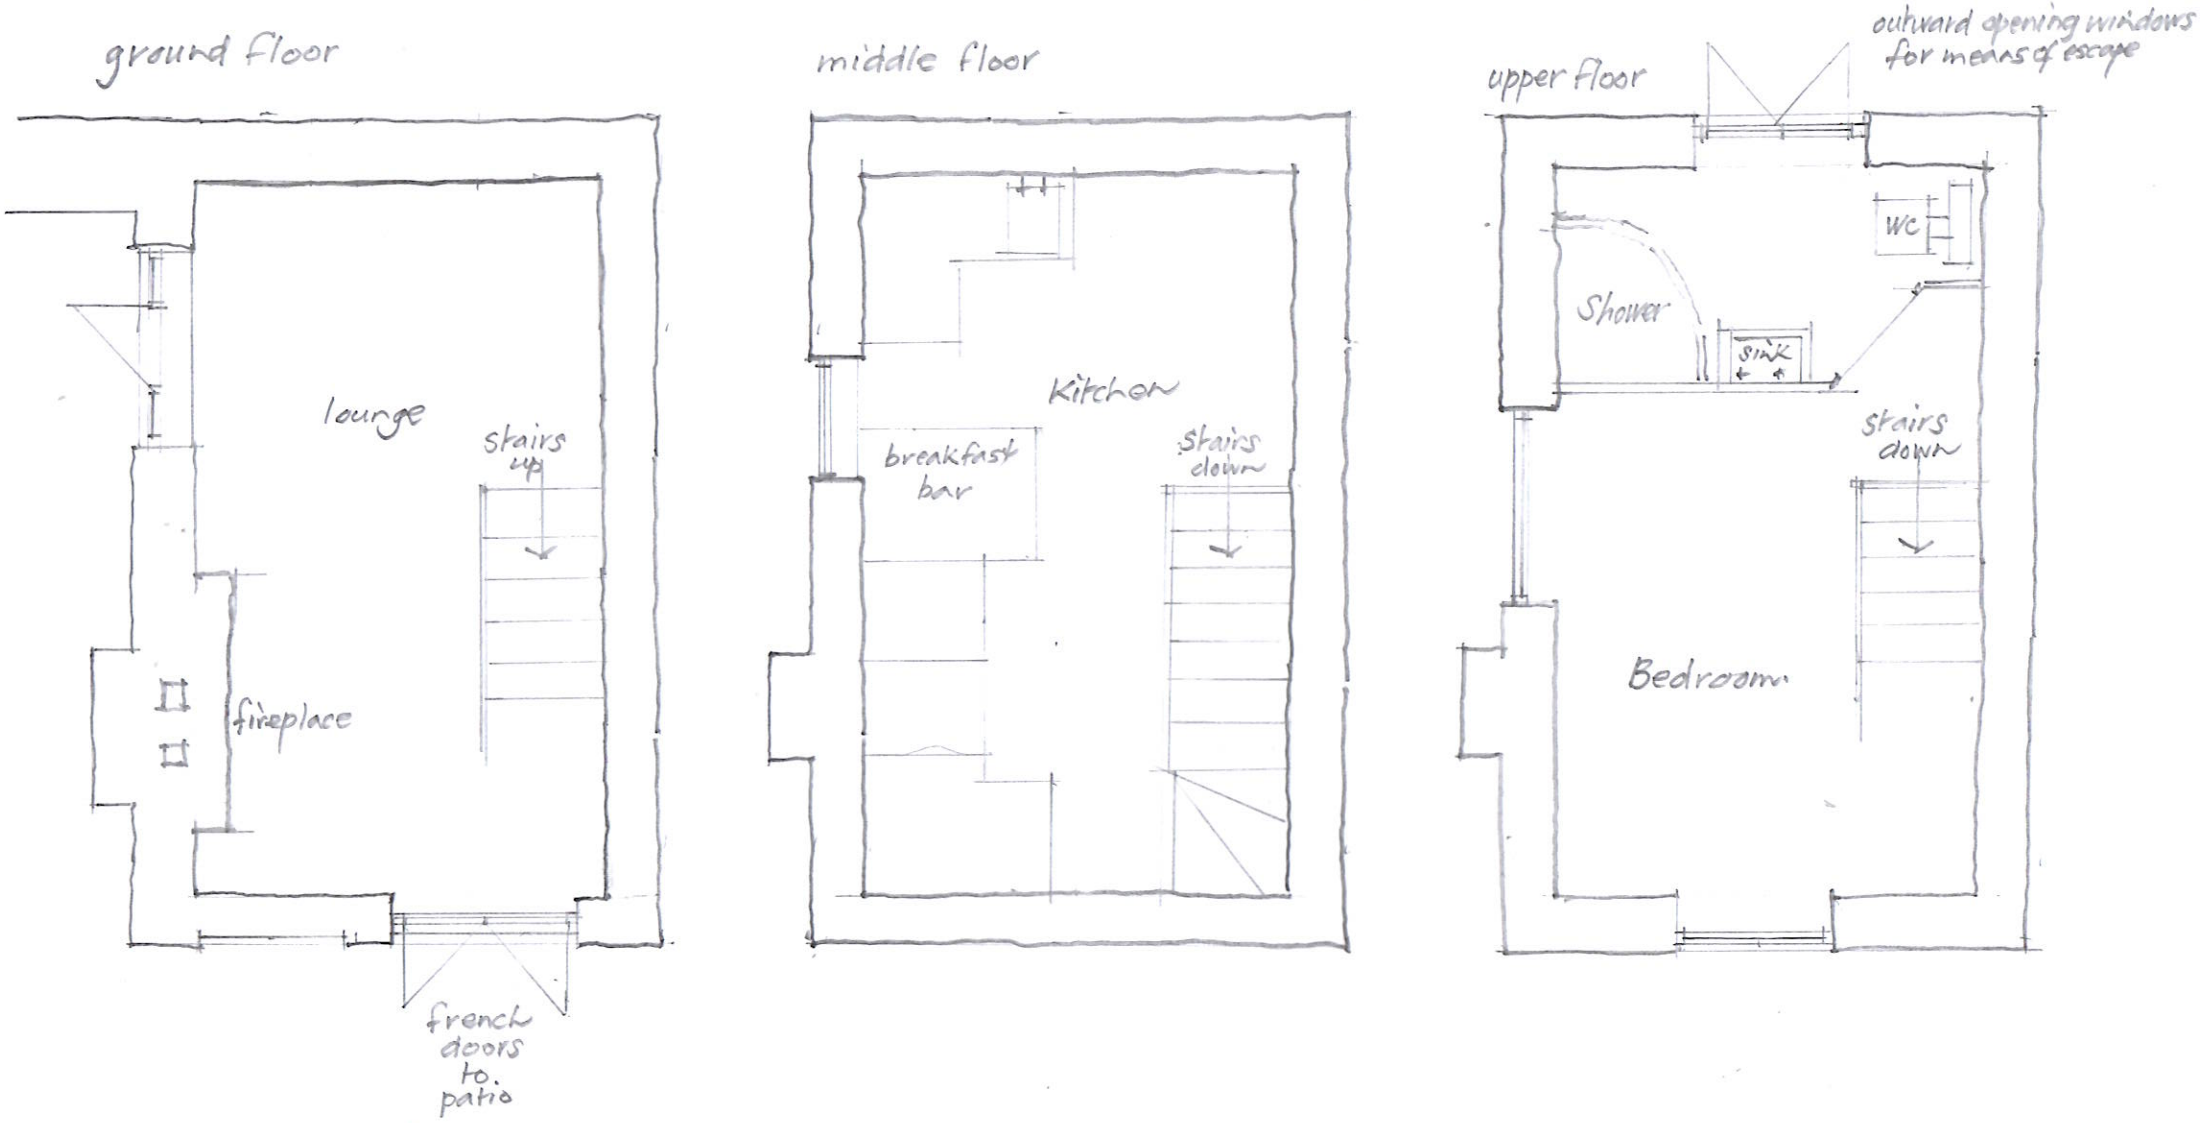


Proposed change of use to dwelling for holiday accommodation: Robin Hood Tower, The Old Sawmill, Whatstandwell. Internal floor layouts scale 1:50. Drawing no JC/C205/3.