
Copyright:This drawing is the property of Home Extension Plans & must not be reproduced wholly or in part, nor the information therein disclosed to a third party, without the written consent of the owners.


Notes:

Scale 1:50

0 1 2 3 4 5

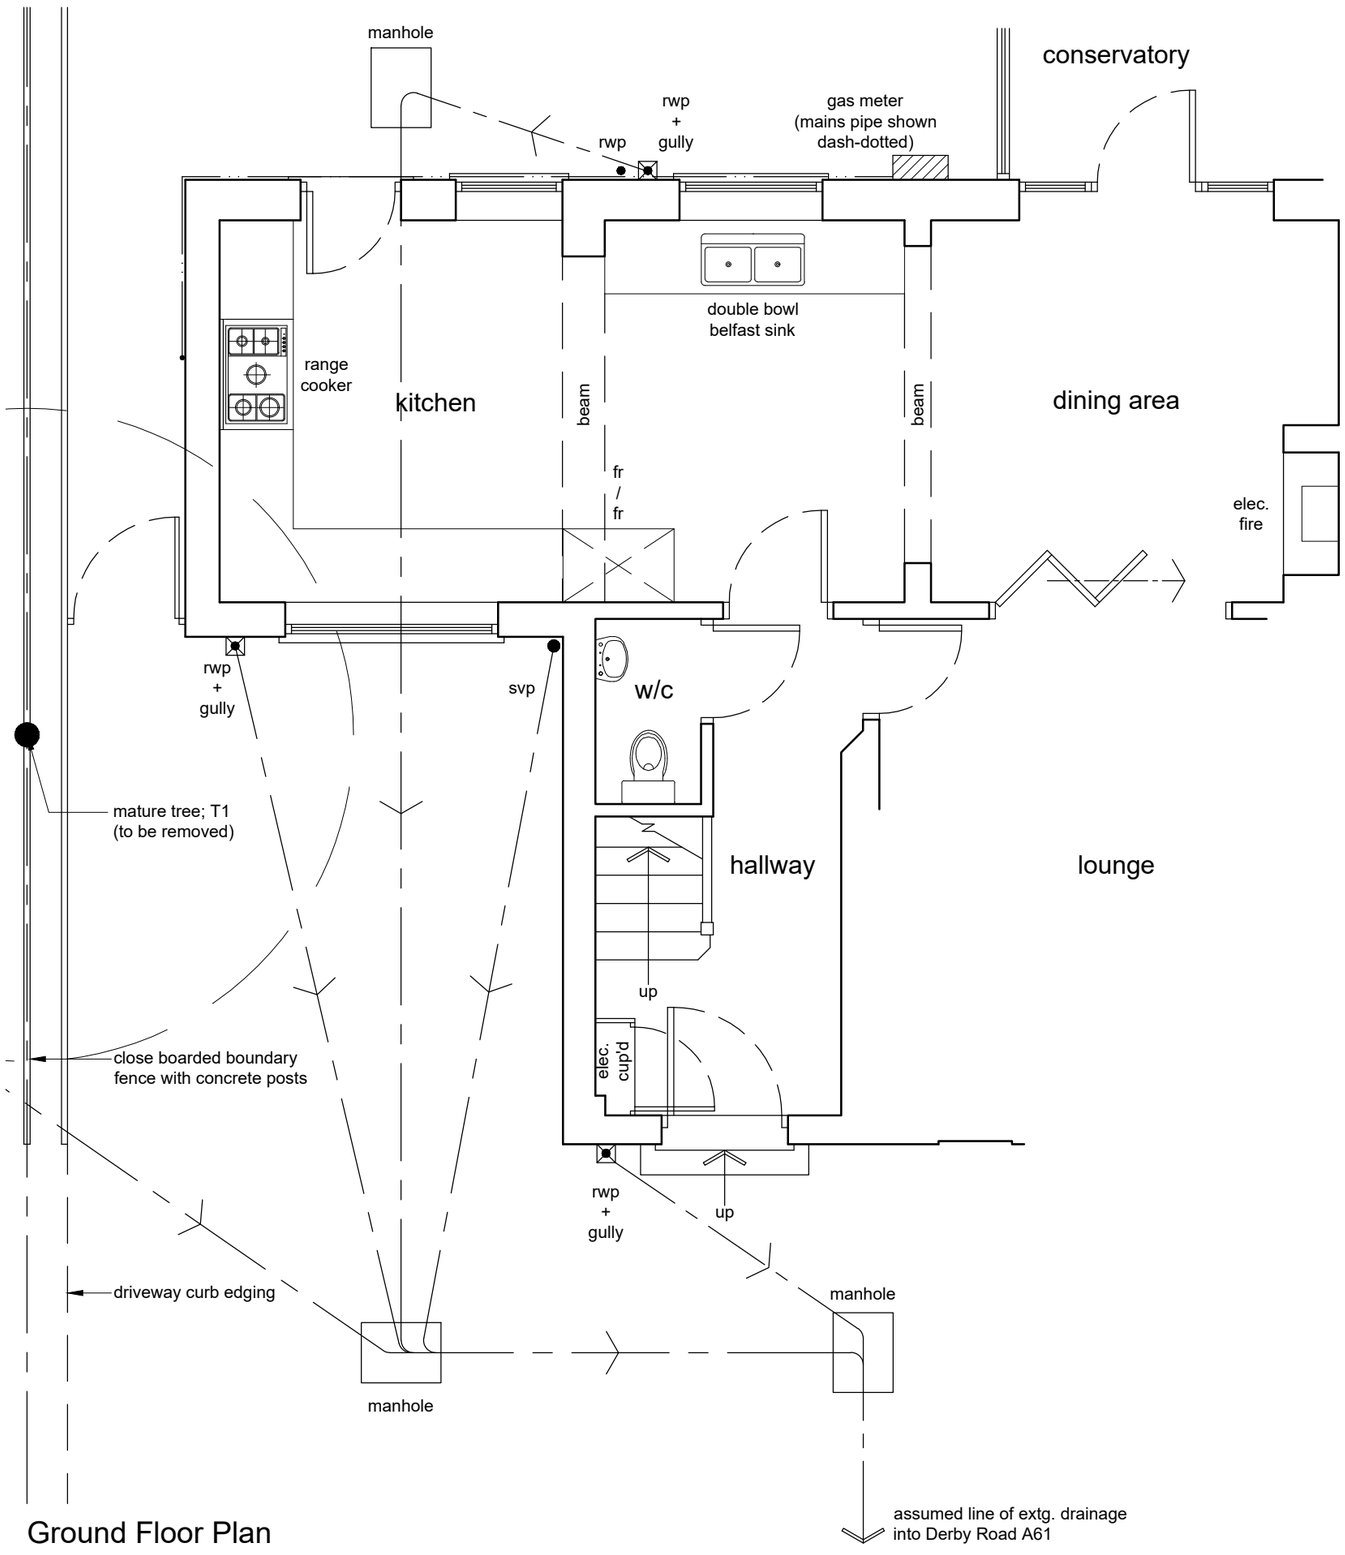

Ground Floor Plan

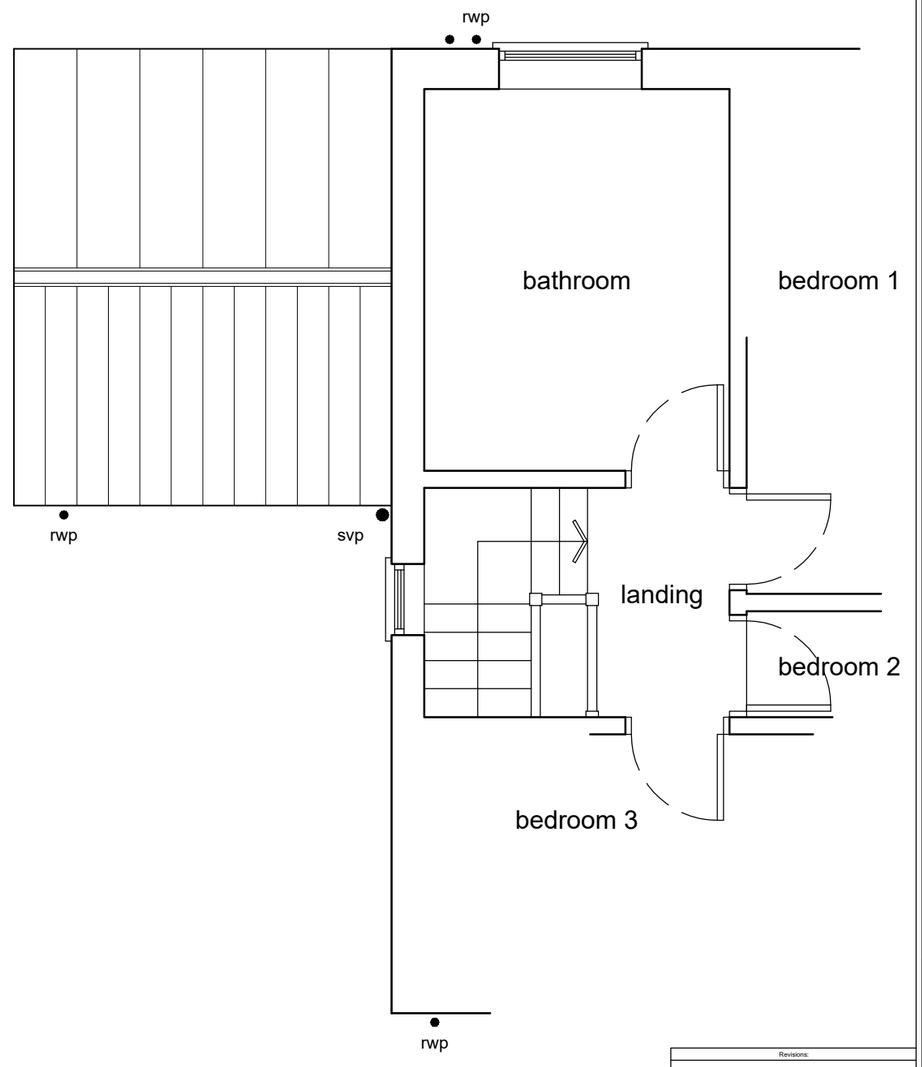

First Floor Plan

Revisions:

-

Home Extension Plans
Architectural Services
Corner House, Suite 5a-5c, 2 / 4 Albert Road,
Ripley, Derbyshire, DE5 3FZ.

Tel: 0739 800 99 79. Facebook: homeextensionplans

E: homeextensionplans@outlook.com

Project Title:
Proposed Two-Storey Side Extension
9 Derby Road, Alfreton,
Derbyshire, DE55 7AQ.

Client: Mr. & Mrs. J. Carrier.

Drawing Title:
Existing Floor Plans.

Drawing Status:
Stage 4 - Technical Design

Drawn by:	Date:	Paper Size:
RpB	June 2021	A3

Scale:
1:50

Drawing Number:	Status Revision:
1041 / 001	-