

Copyright:This drawing is the property of Home Extension Plans & must not be reproduced wholly or in part, nor the information therein disclosed to a third party, without the written consent of the owners.

Notes:

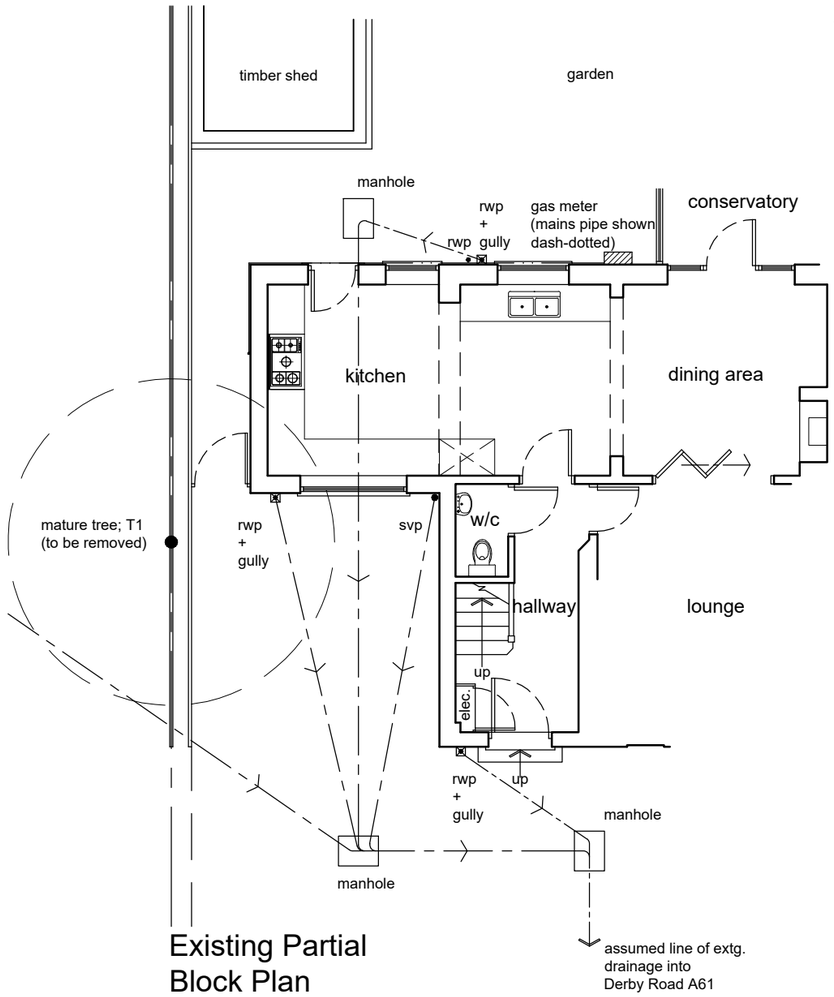

Existing Partial Block Plan

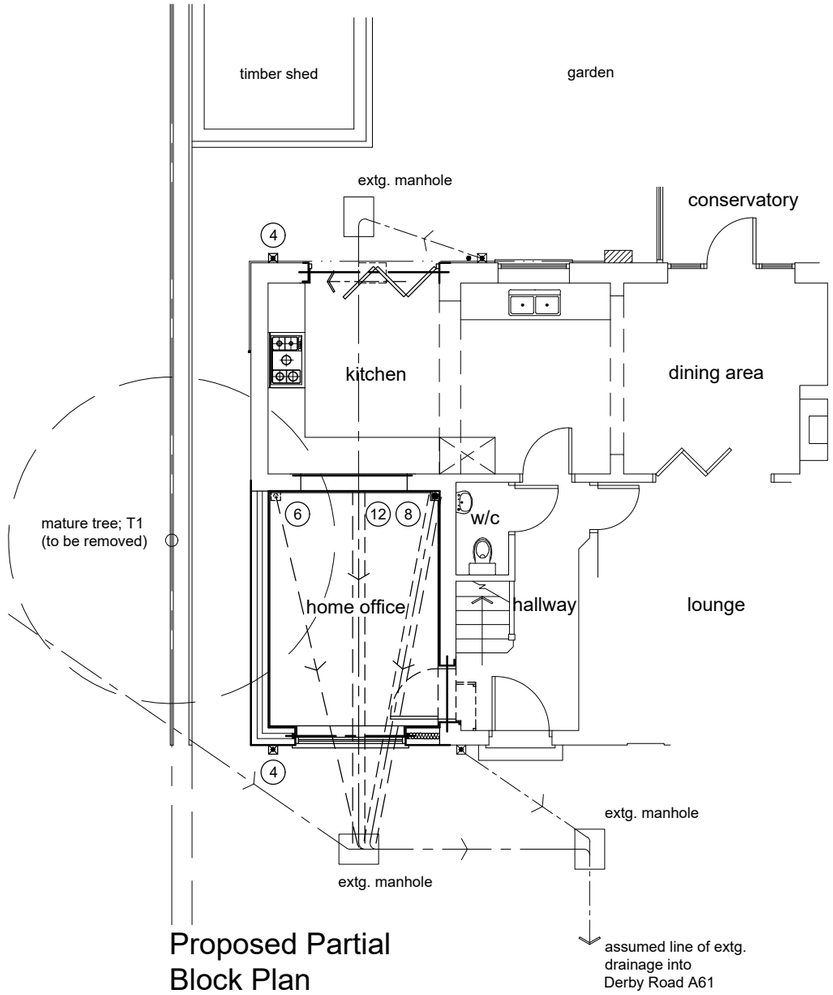

Proposed Partial Block Plan

Note:- this drawing is to be read in conjunction with drawings numbers 001 - 003 & the construction notes.

Scale 1:100

0 1 2 3 4 5 10

Revisions:

-

Home Extension Plans
Architectural Services
Corner House, Suite 5a-5c, 2 / 4 Albert Road,
Ripley, Derbyshire, DE5 3FZ.

Tel: 0739 800 99 79. Facebook: homeextensionplans

E: homeextensionplans@outlook.com

Project Title:
Proposed Two-Storey Side Extension
9 Derby Road, Alfreton,
Derbyshire, DE55 7AQ.

Client: Mr. & Mrs. J. Carrier.

Drawing Title:
Existing & Proposed Block Plans.

Drawing Status:		
Stage 4 - Technical Design		
Drawn by: RpB	Date: June 2021	Paper Size: A3
Scale: 1:100		
Drawing Number: 1041 / 004		Status Revision: -