AVA/2021/0612 PAUL SINGLETON, THE FARM, UPPER LEA, LEA, MATLOCK, DERBYSHIRE, DE4 5GR

TOP BARN

NORTH AND SOUTH ELEVATIONS - EXISTING

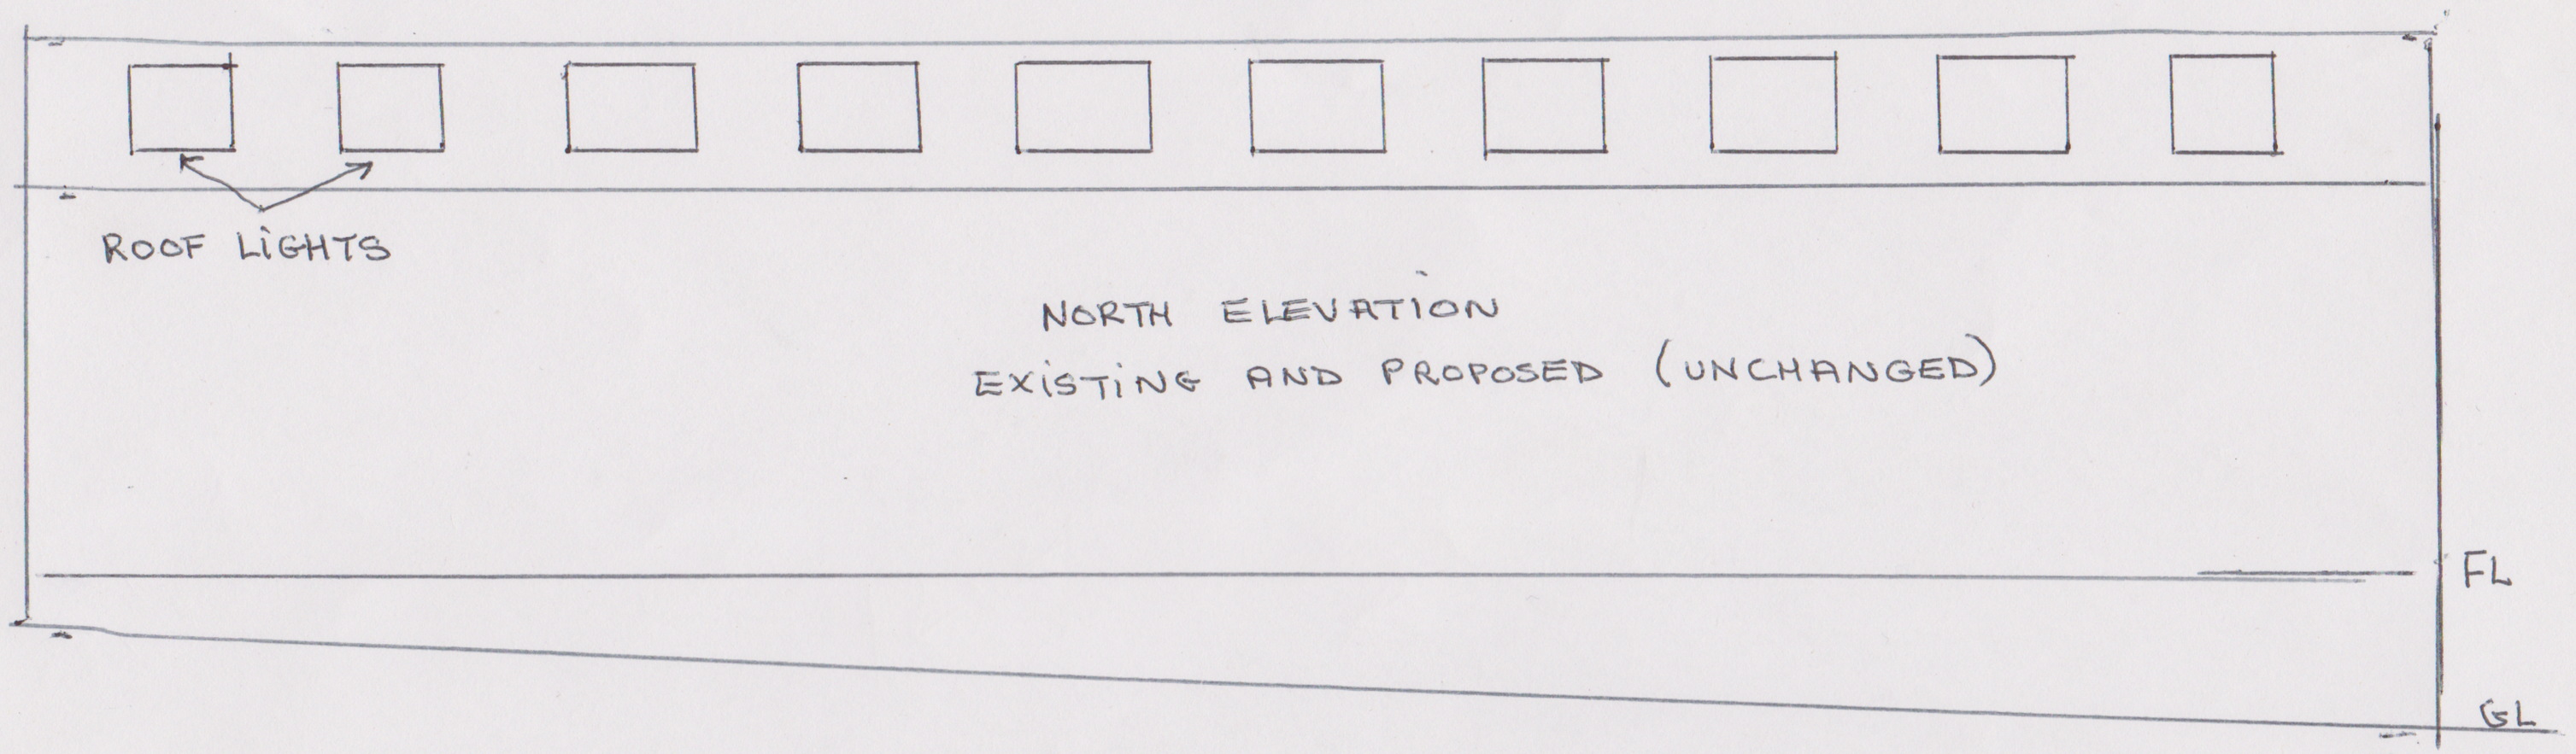

NORTH ELEVATION
EXISTING AND PROPOSED (UNCHANGED)

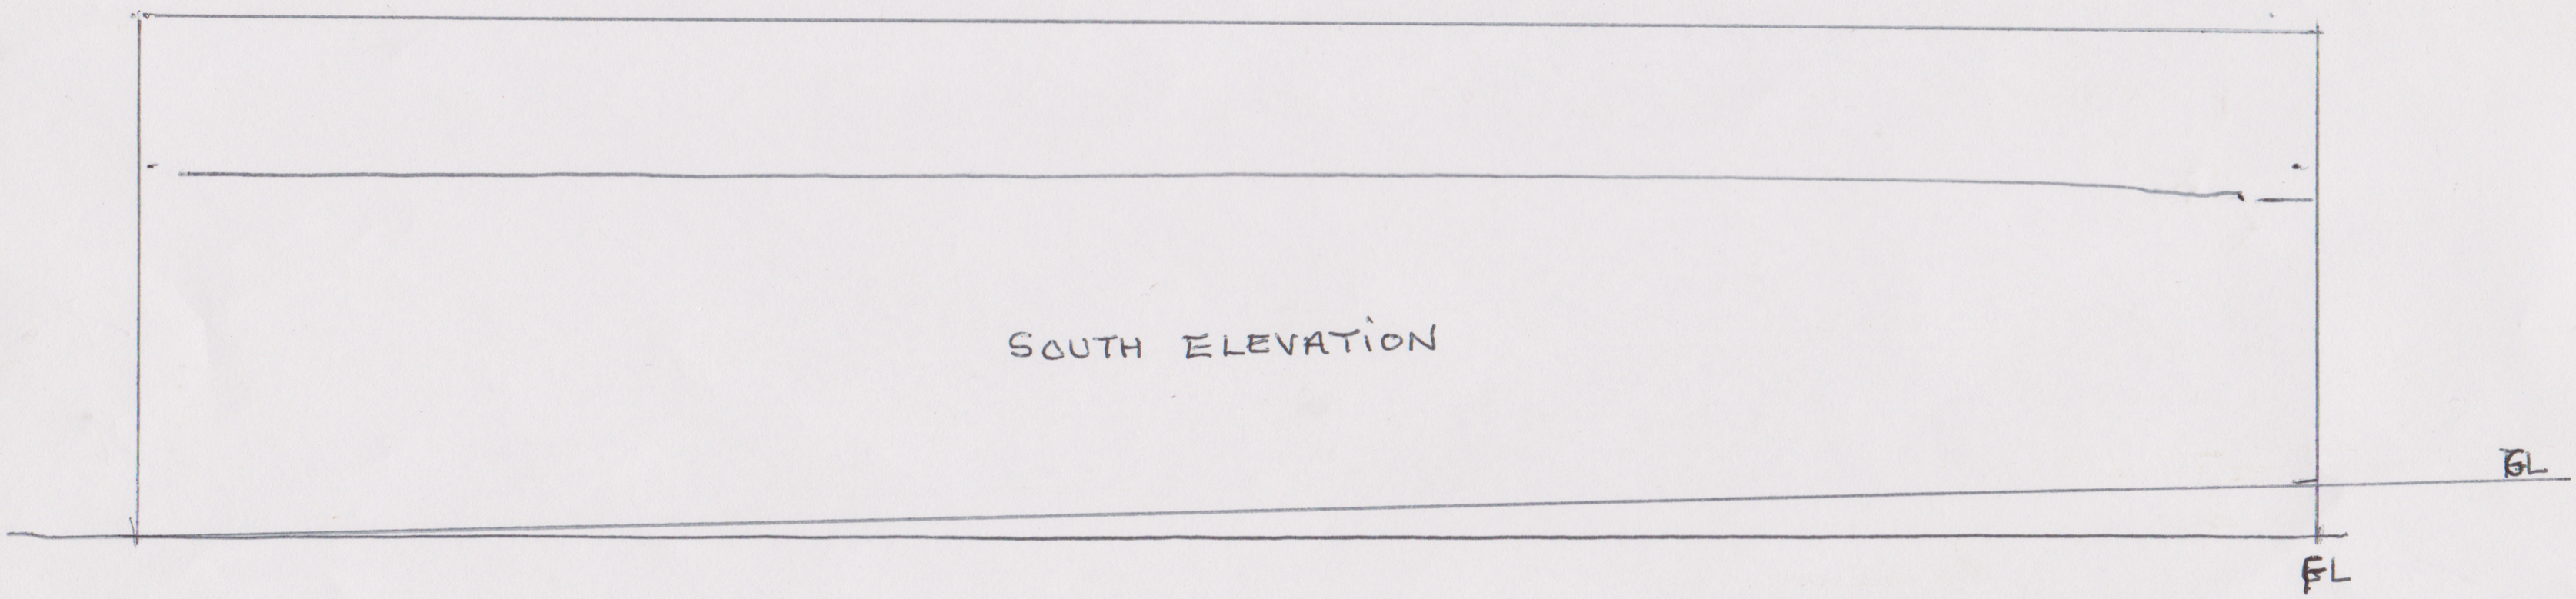

SOUTH ELEVATION

SCALE 1:100