AVA/2021/0612 PAUL SINGLETON, THE FARM, UPPER LEA, LEA, MATLOCK, DERBYSHIRE, DE4 5GR

TOP BARN ROOF

PLAN VIEW PROPOSED

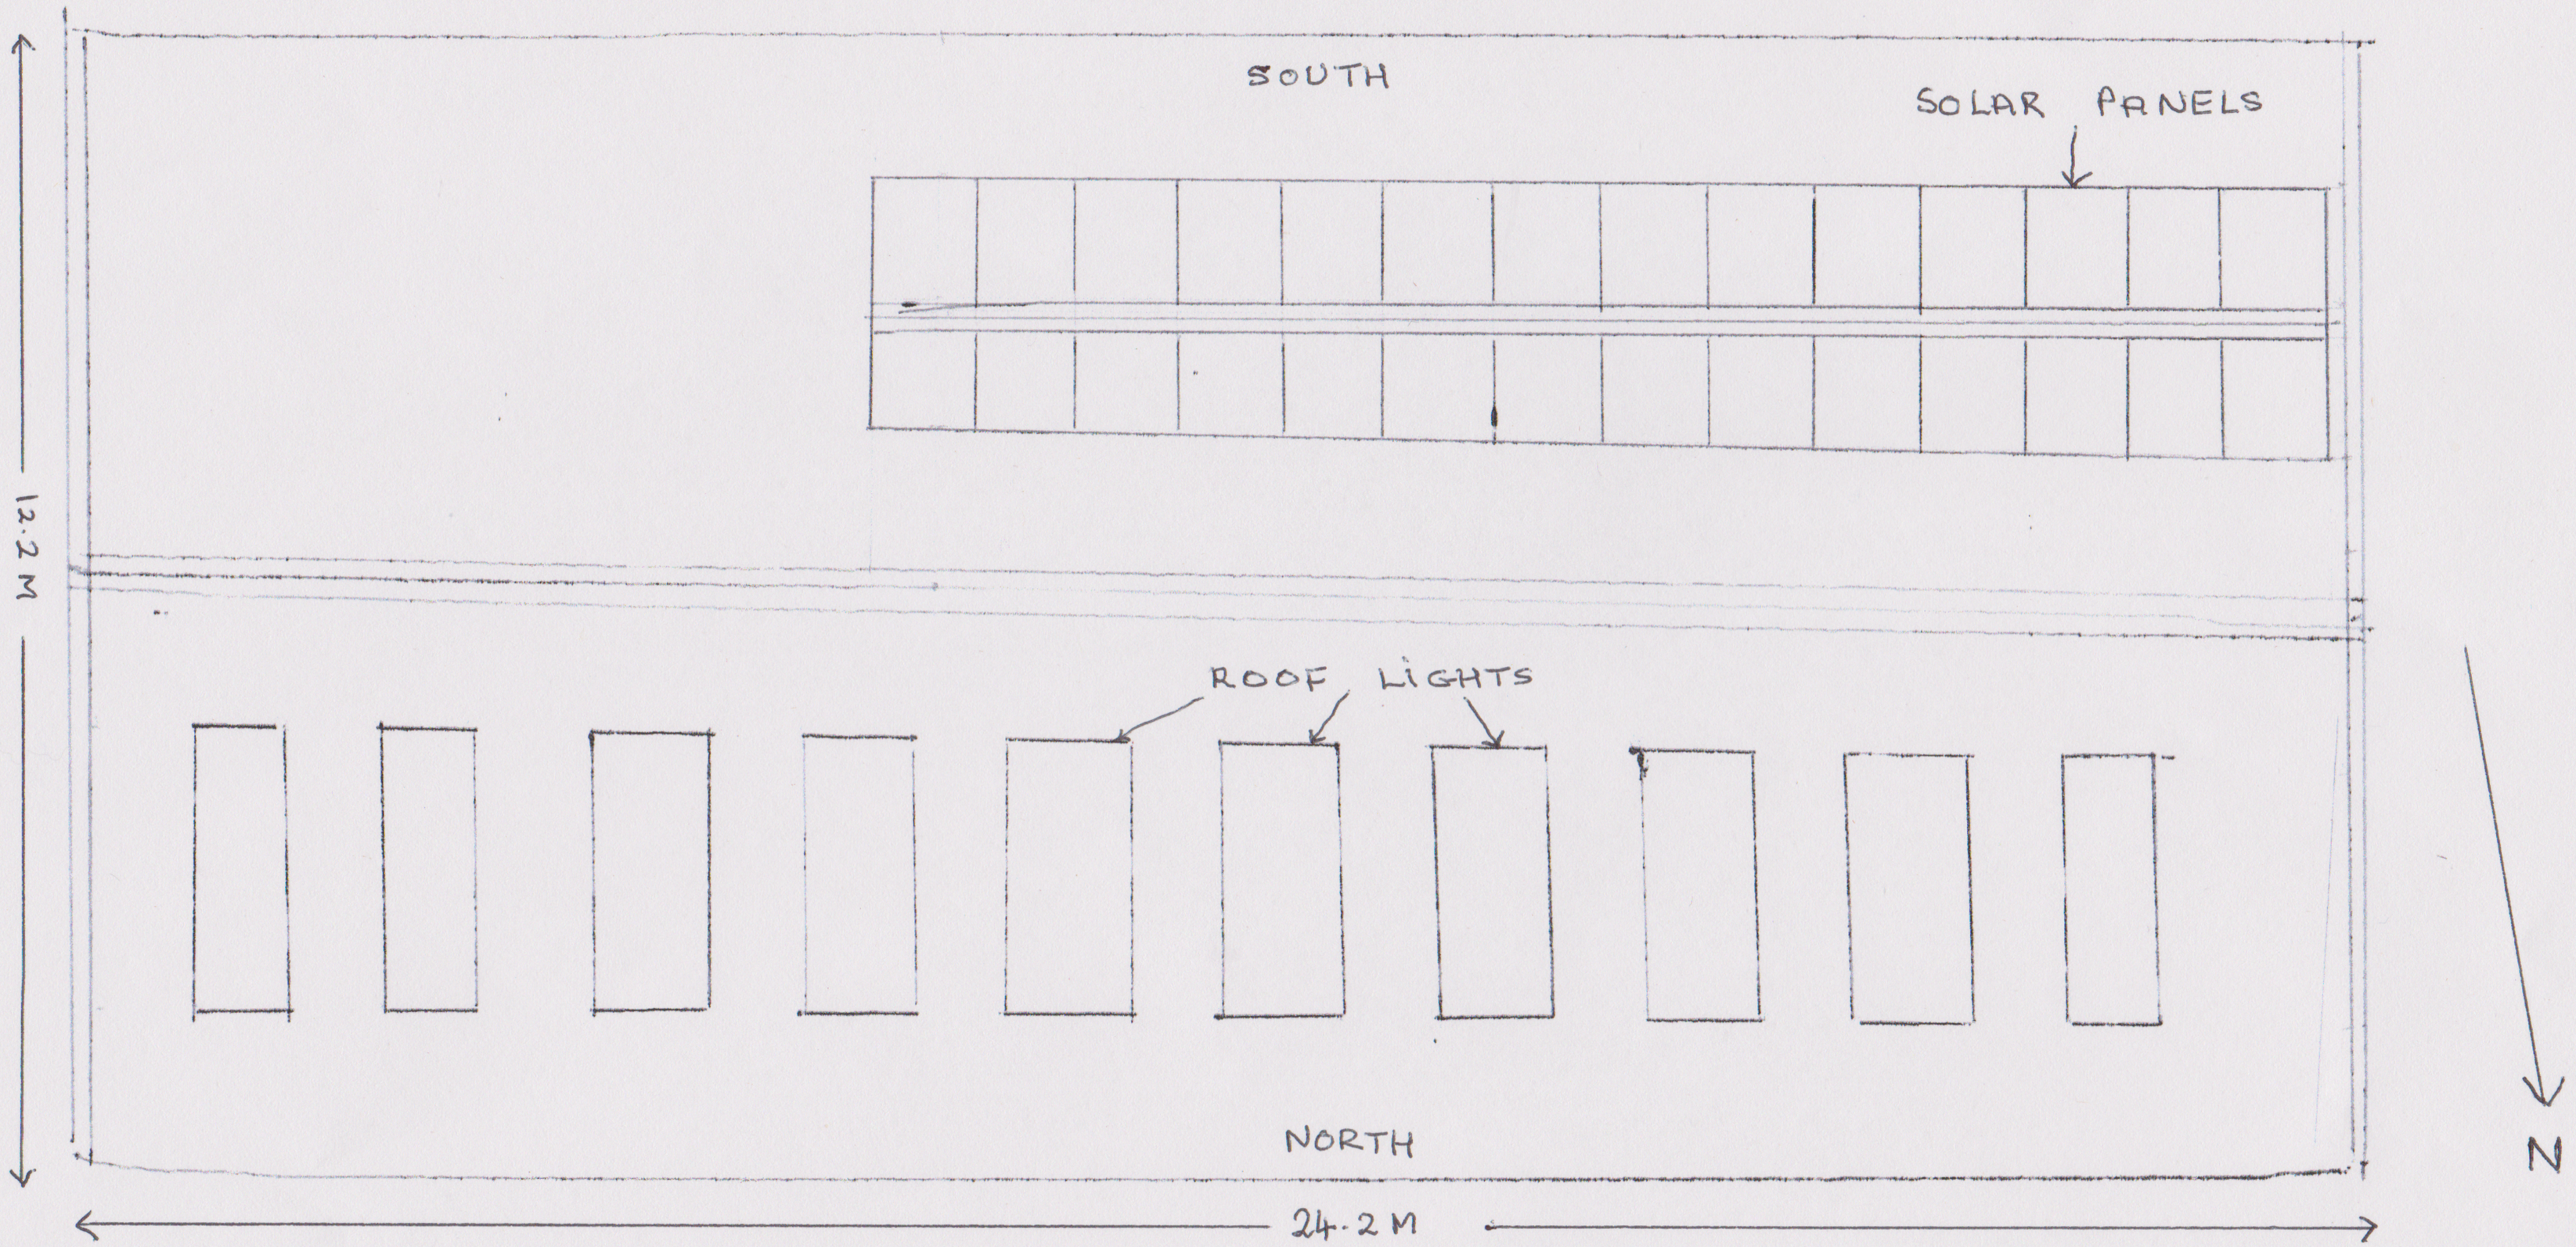

SCALE 1:100