AVA/2021/0612 PAUL SINGLETON, THE FARM, UPPER LEA, LEA, MATLOCK, DERBYSHIRE, DE4 5GR

TOP BARN

EAST AND WEST ELEVATIONS - EXISTING AND PROPOSED (UNCHANGED)

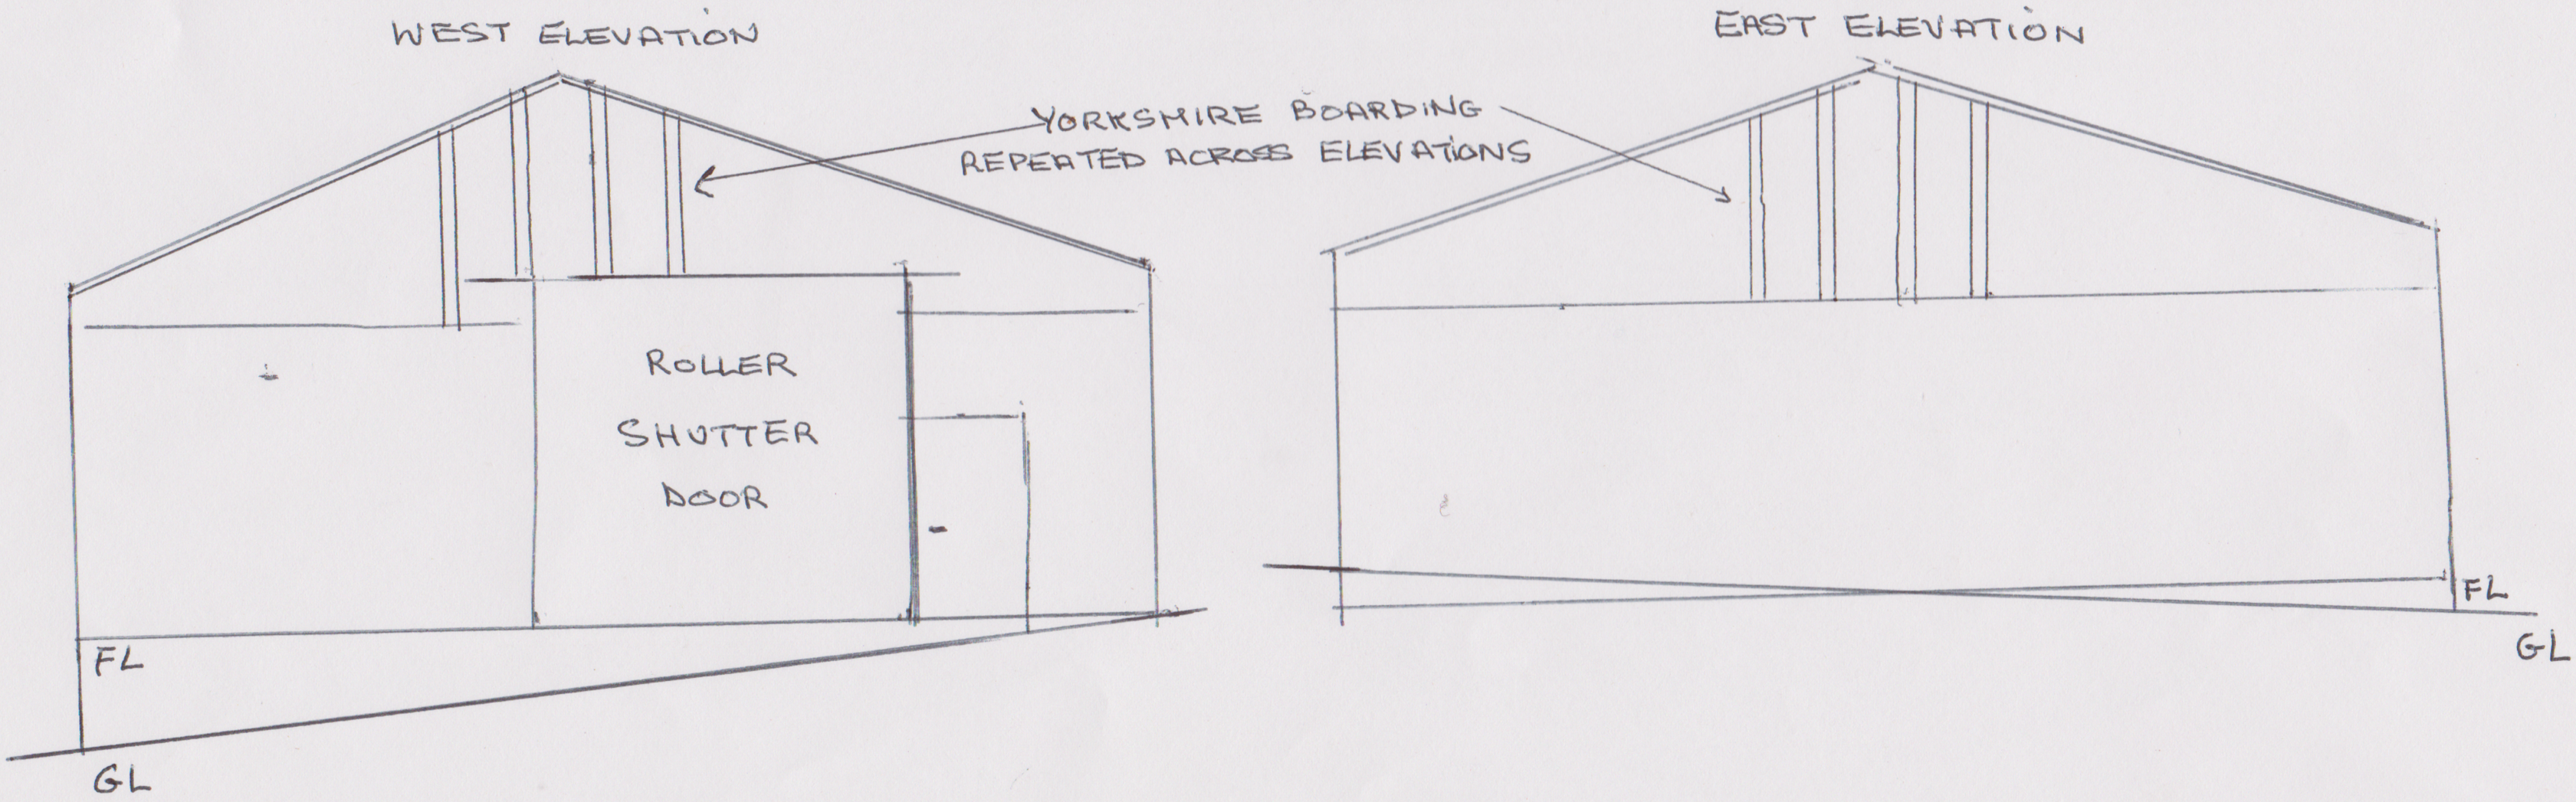

SCALE 1:100