AVA/2021/0612

PAUL SINGLETON, THE FARM, UPPER LEA, LEA, MATLOCK, DERBYSHIRE, DE4 5GR

TOP BARN

SOUTH ELEVATION PROPOSED

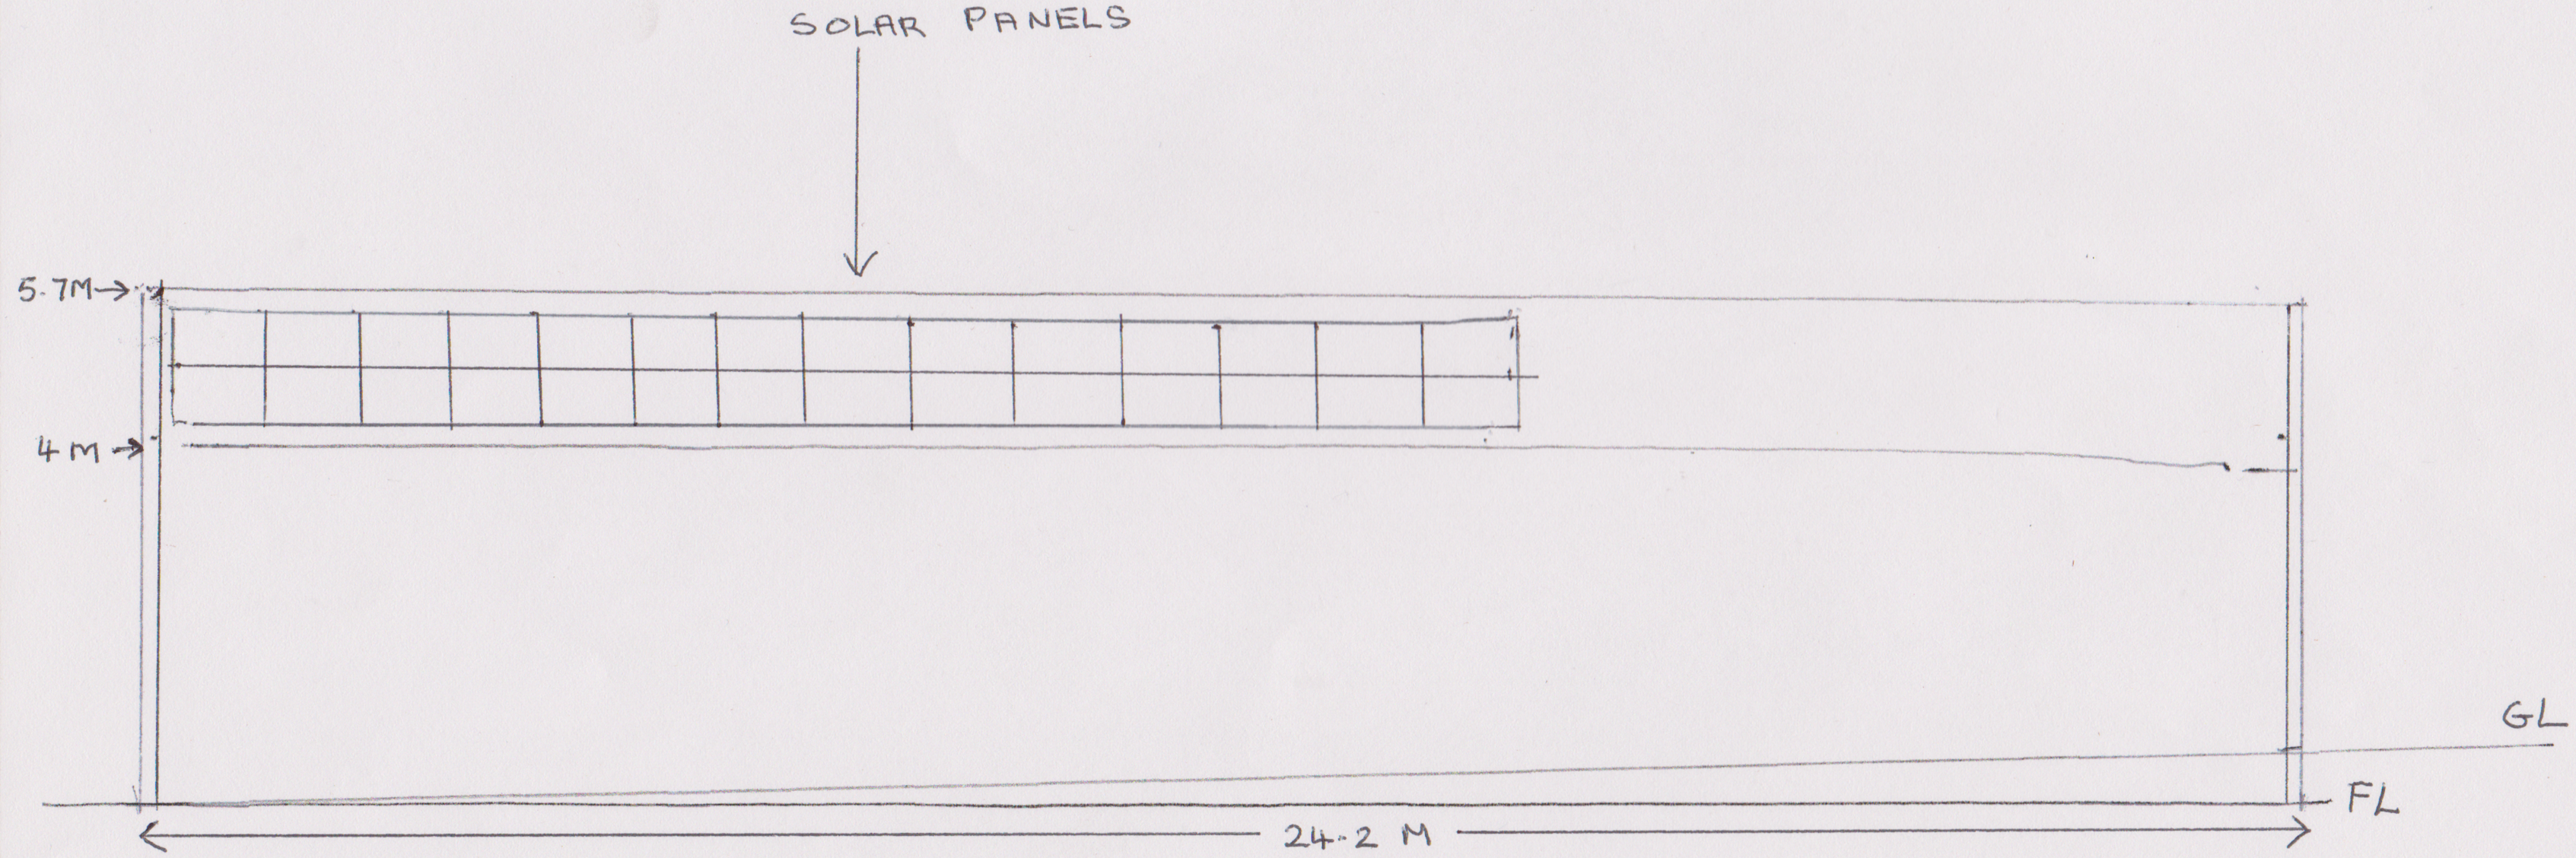

SCALE 1:100