LANGLEY COUNTRY PARK

Mackworth Parish Council

Phase 1

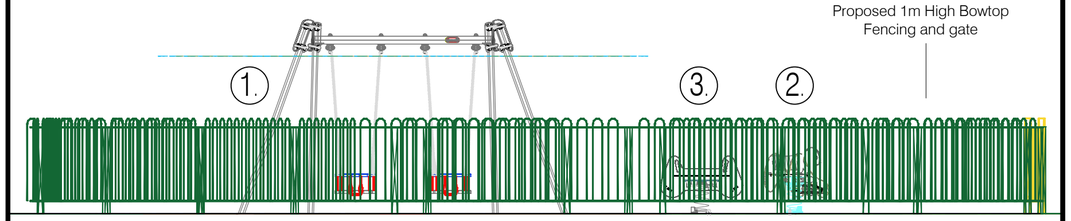

Phase 2

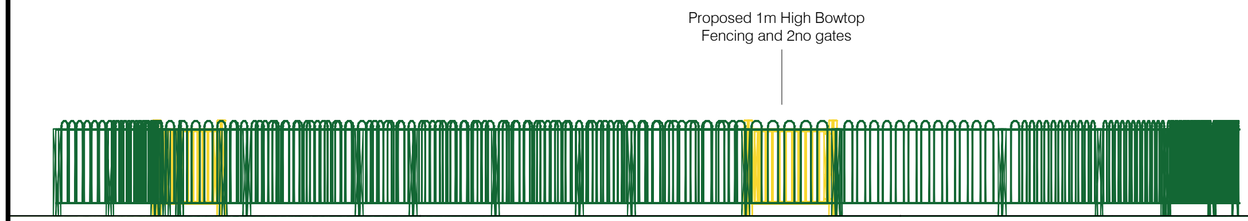

Phase 3

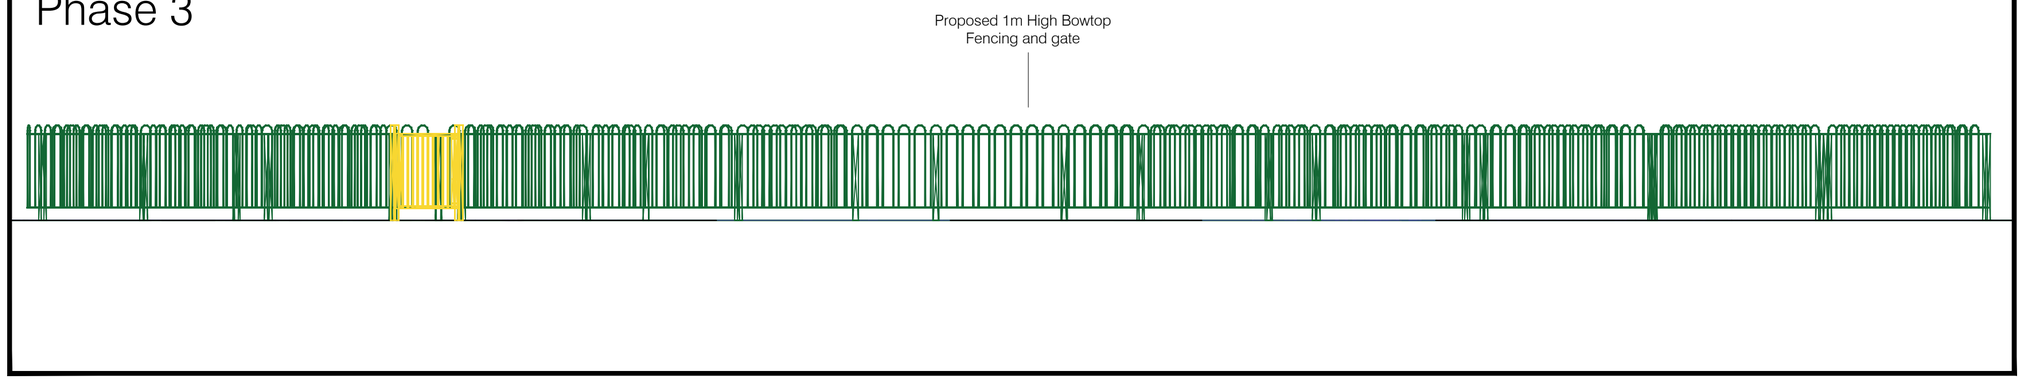

Phase 4

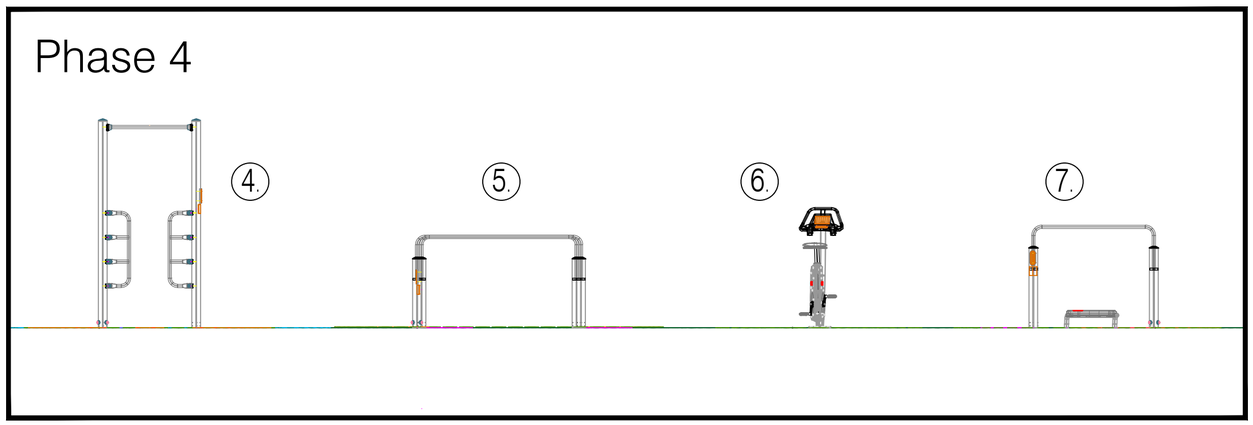

Scale at 1:100

0 5m 10m

0 10m 20m

Scale at 1:200

EQUIPMENT

PHASE 1

1. Cradle Seat Swing
Ref KSW902 (20108240)
Total height 274cm
Fall height 118cm
Age range 2-6 years
DDA Accessible

2. Crazy Gander Springer
Ref M10670-01P
Total height 78cm
Fall height 60cm
Age range 2-6 years
DDA Accessible

3. Crazy Daisy 4 Way Springer
Ref M12870-01P
Total height 62cm
Fall height 60cm
Age range 2-6 years
DDA Accessible

PHASE 4

4. Inclined Press - Grey
Ref FSW20600-0900
Total height 240cm
Fall height 133cm
Age range 13+ years
DDA Accessible

5. Parallel Bars - Grey
Ref FSW20100-0900
Total height 107cm
Fall height 107cm
Age range 13+ years
DDA Accessible

6. City Bike - Grey
Ref FAZ50100-0800
Total height 138cm
Fall height 100cm
Age range 13+ years
DDA Accessible

7. Assisted Step - Grey
Ref FSW22200-0900
Total height 118cm
Fall height 118cm
Age range 13+ years
DDA Accessible

N

Design assumes the site will be levelled by other (max. gradient 1:100), free draining and with good access

Quotation and design is submitted site unseen, we reserve the right, following a full site survey to amend the design appropriately.

Areas and dimensions shown are critical for compliance with European safety standards En1176 & En1177, If in doubt ask.

Grass areas should be well established prior to grass mat safety surfacing being laid.

KOMPAN Ltd.
Serenity House
Milton Keynes
MK4 1GA

www.KOMPAN.co.uk
T:01908 201002
F:01908 201007
E:KOMPAN.UK@KOMPAN.com

NOT FOR TENDER ISSUE.
©copyright of this drawing remains the property of KOMPAN Ltd. and the KOMPAN group. This drawing may not be reproduced without prior permission of KOMPAN Ltd.
Any infringement will be pursued.

Project		Designed by
LANGLEY_COUNTRY_PARK		C.P
Client	Date	Scale
MACKWORTH_PARISH_COUNCIL	16/02/2021	1:50@A2
Drawing No.	Date	Revision
CAS-95958-M2V4B6	04/06/2021	A_C.P_ELEVATION