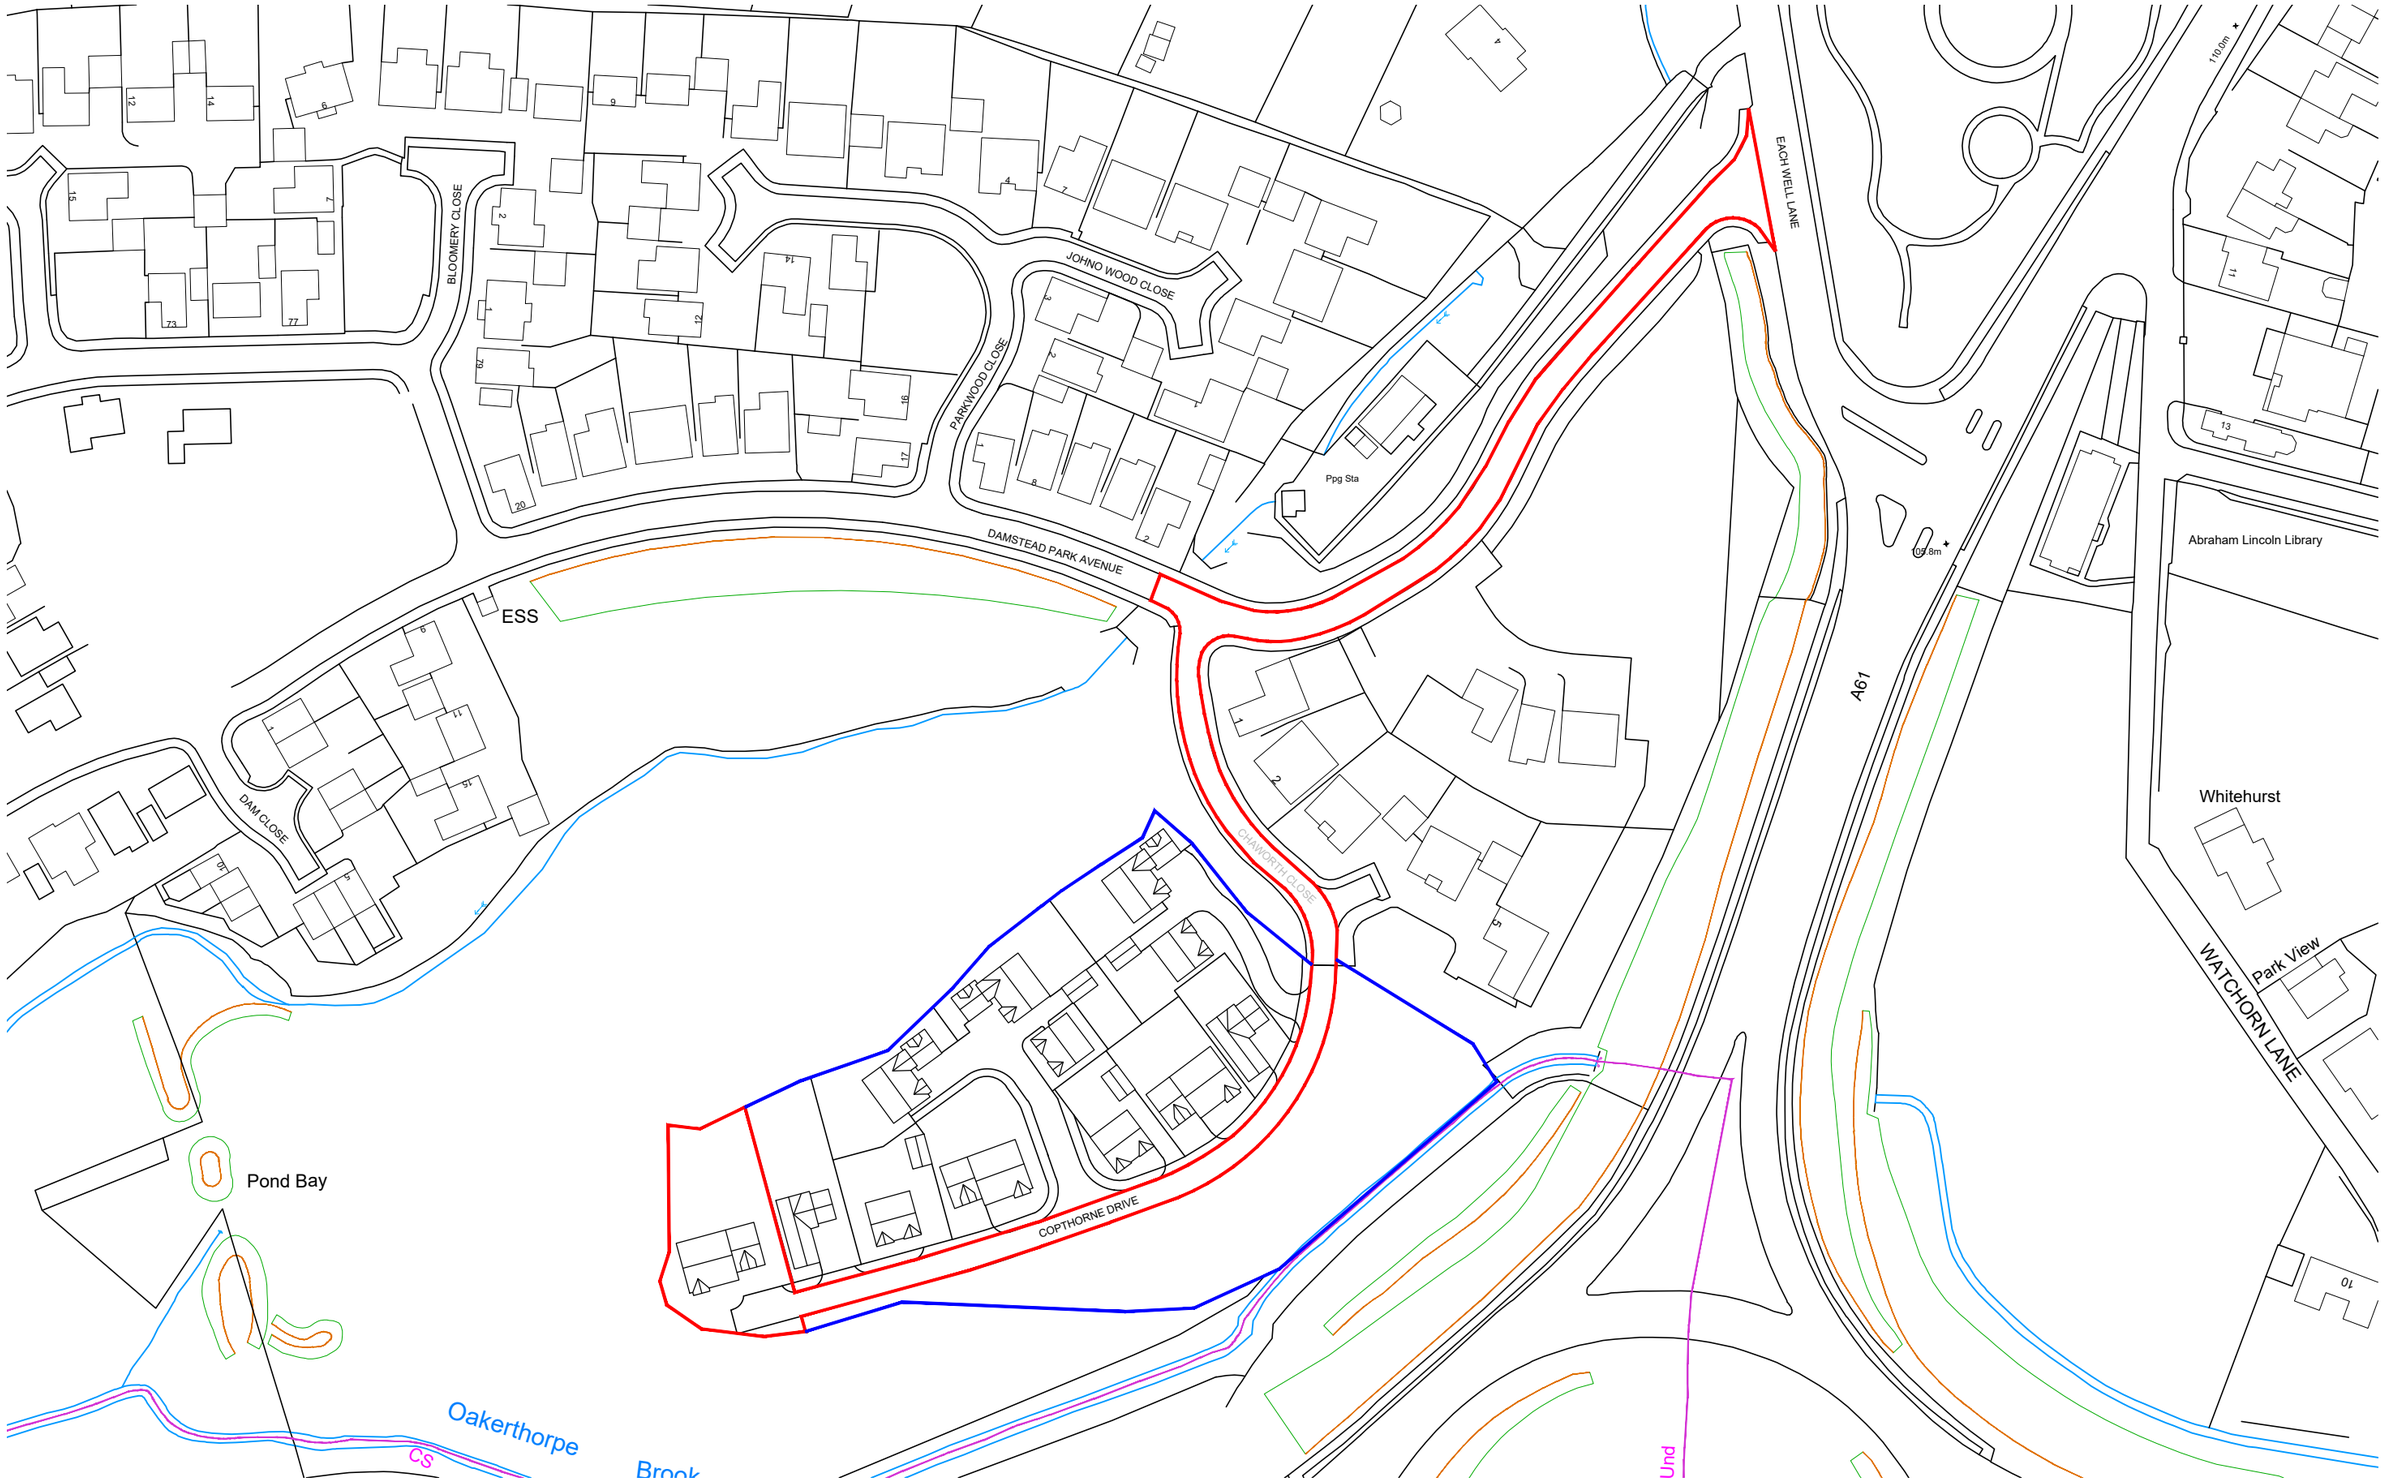


LOCATION PLAN
SCALE 1:1250 @ A3

NOTES:

- All dimensions shown are in millimetres, unless otherwise stated. Any use of these dimensions, other than for general reference, should be the subject of third party checking on site.
- It is essential this drawing is read in conjunction with all other drawing and documents in the BE-0273A series.
- Any work that is carried out on the basis of this drawing should be carried out to all relevant British Standards and associated manufacturer's instructions/recommendations.
- Contractors carrying out any work associated with this drawing, will be deemed to include in their price all work intrinsically necessary in addition to the works detailed and also for verifying all dimensions prior to work commencing.

Drawing Status: PLANNING

Rev	Date	Description of Revision	Drawn	Checked
P1	2021.04.28	PLANNING ISSUE	AWE	N/A
P2	2021.05.04	REVISED TO A3 BOUNDARIES UPDATED	AWE	N/A
P3	2021.05.18	TITLE BLOCK CHANGE	AWE	N/A

e: info@brooklynellis.co.uk
w: www.brooklynellis.co.uk
t: 01335 360355

© Brooklyn Ellis Ltd. 2020. All rights reserved. No part of this document may be reproduced, stored in a retrieval system, or transmitted, in any form or by any means, electronic, mechanical, photocopying, recording or otherwise, without the prior written permission of the copyright owner.

BROOKLYN ELLIS
Design | Build | Develop

Project title: RESIDENTIAL DEVELOPMENT, COPTHORNE DRIVE, ALFRETON

Scale: 1 : 1250 @ A3

In Partnership With: CARTER CONSTRUCTION

Drawing No: BE-0273A - 001

Drawing Title: LOCATION PLAN

Revision: P3