



EXISTING ELEVATION 4
Scale 1:100

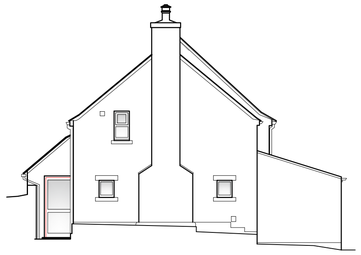


EXISTING ELEVATION 3
Scale 1:100




EXISTING ELEVATION 2
Scale 1:100

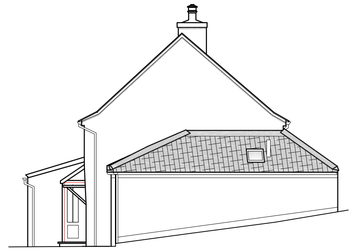


EXISTING ELEVATION 1
Scale 1:100

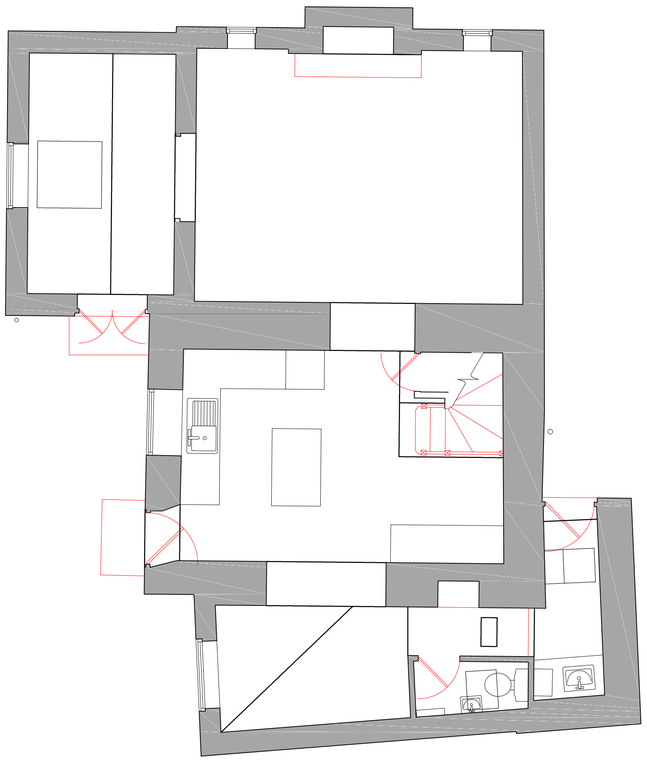

EXISTING GROUND FLOOR
Scale 1:50

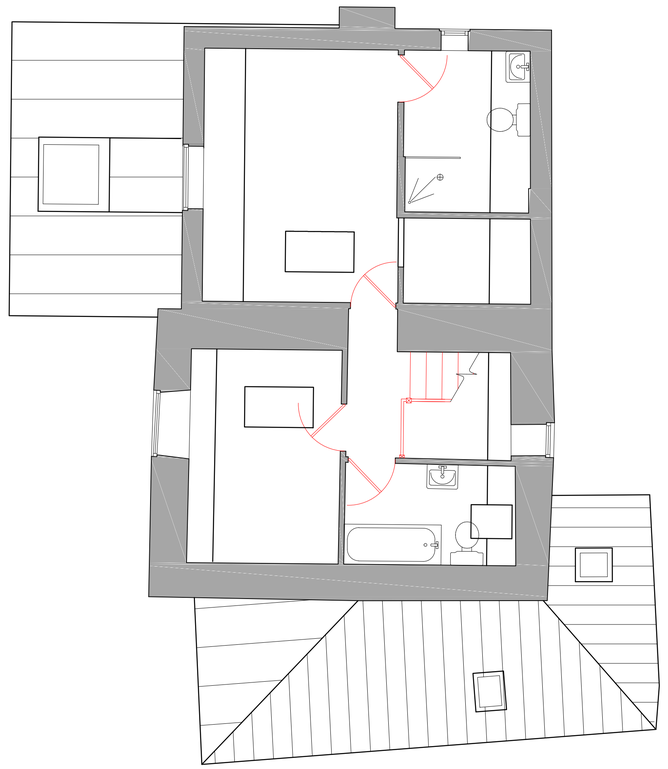

EXISTING FIRST FLOOR
Scale 1:50

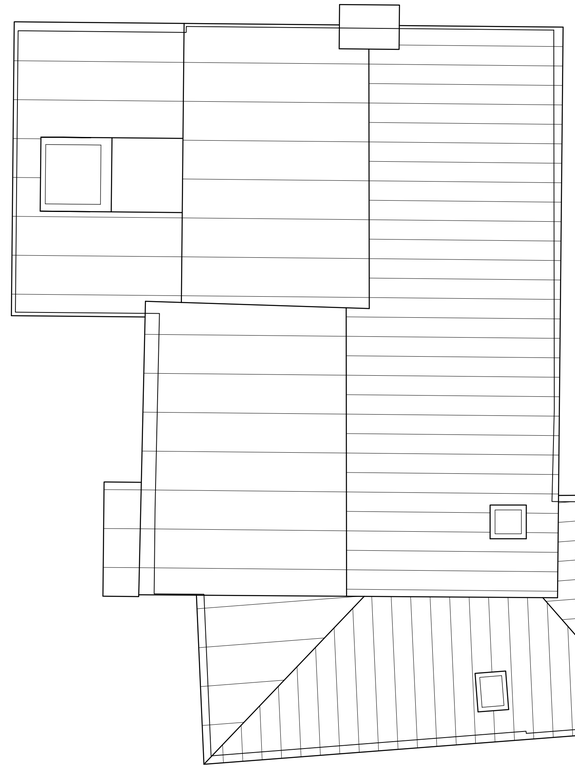

EXISTING ROOF PLAN
Scale 1:50

REV.	DESCRIPTION	DATE	BY

Client: Mr & Mrs Brammer	Drg Title: Existing Plans & Elevations	File. No. OnS686_001	Project: OnS686
Project: 45a Hillside Rise, Belper DE56 1NH	Drg Ref: EXIST PLANS & ELEVS A1 V. 02	Scale:	Date: 11/6/21
		STATUS: Proposal Drawn By: (@)	Checked By: n.a.

OAKENSTONE
DESIGN PLANNING BUILD
3F Cromford Creative, Cromford Mills, Mill Lane
Matlock, DERBYSHIRE, DE4 3RQ
TEL: +44 (0)1629 343006
www.OakenStone.co.uk E-mail : info@OakenStone.co.uk

Plot date:---Fill me in--- CAD File name:OnS686_001-02