


PROPOSED ELEVATION 4
Scale 1:100




PROPOSED ELEVATION 3
Scale 1:100




PROPOSED ELEVATION 2
Scale 1:100

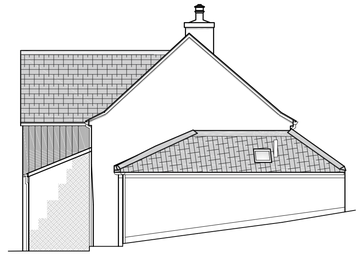


PROPOSED ELEVATION 1
Scale 1:100

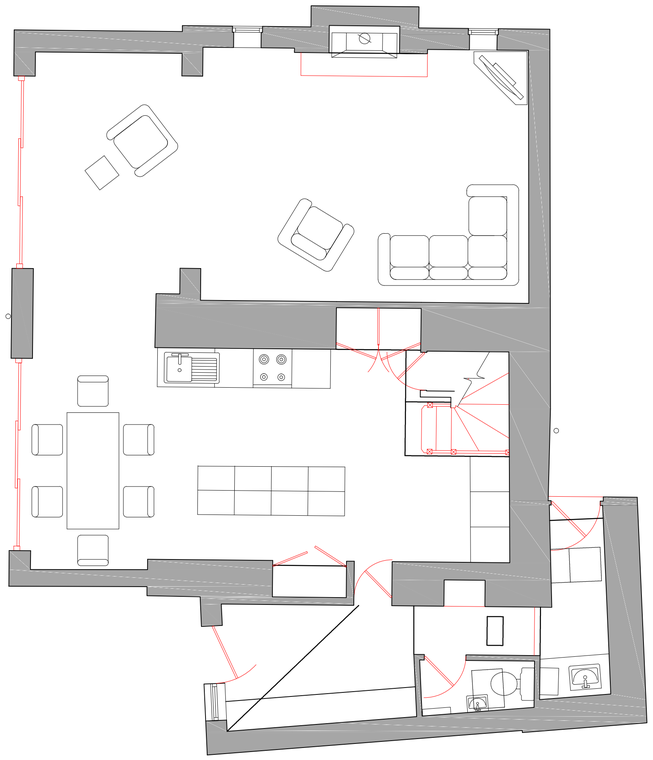

PROPOSED GROUND FLOOR
Scale 1:50

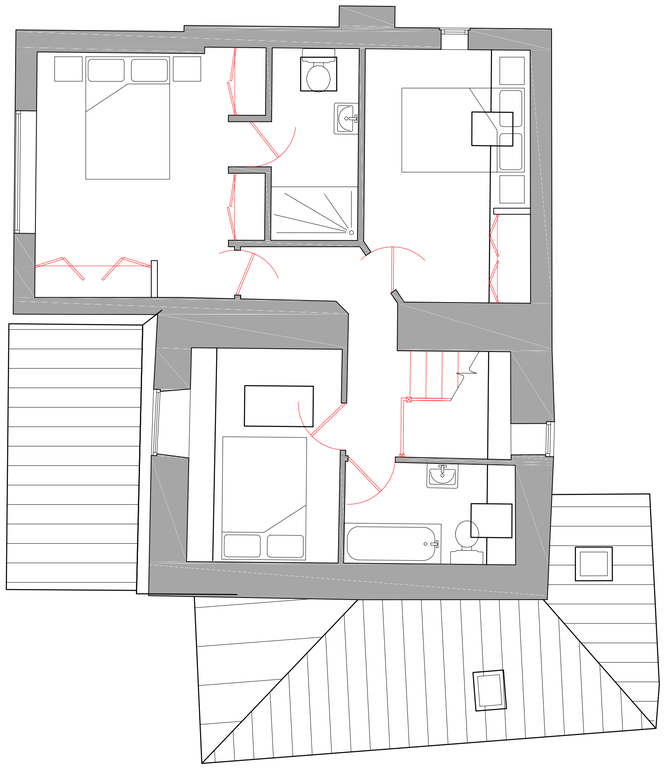

PROPOSED FIRST FLOOR
Scale 1:50

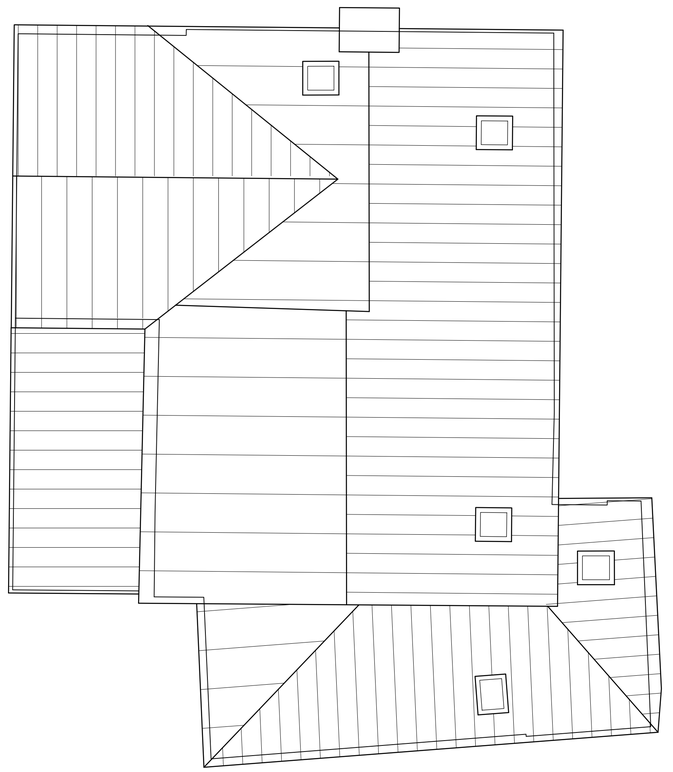

PROPOSED ROOF PLAN
Scale 1:50

REV.	DESCRIPTION	DATE	BY

Client: Mr & Mrs Brammer

Project: 45a Hillside Rise, Belper DE56 1NH

Drg Title: Proposed Plans & Elevations

Drg Ref: PROP PLANS & ELEVS A1 V. 02

File No. OnS686_001

Project: OnS686

Scale: as shown

Date: 11/6/21

STATUS: Proposal

Drawn By: AT

Checked By: n.a.

OAKENSTONE
DESIGN PLANNING BUILD
3F Cromford Creative, Cromford Mills, Mill Lane
Matlock, DERBYSHIRE, DE4 3RQ
TEL: +44 (0)1629 343006
www.OakenStone.co.uk E-mail : info@OakenStone.co.uk

Plot date:27/05/2021

CAD File name:OnS686_001-02