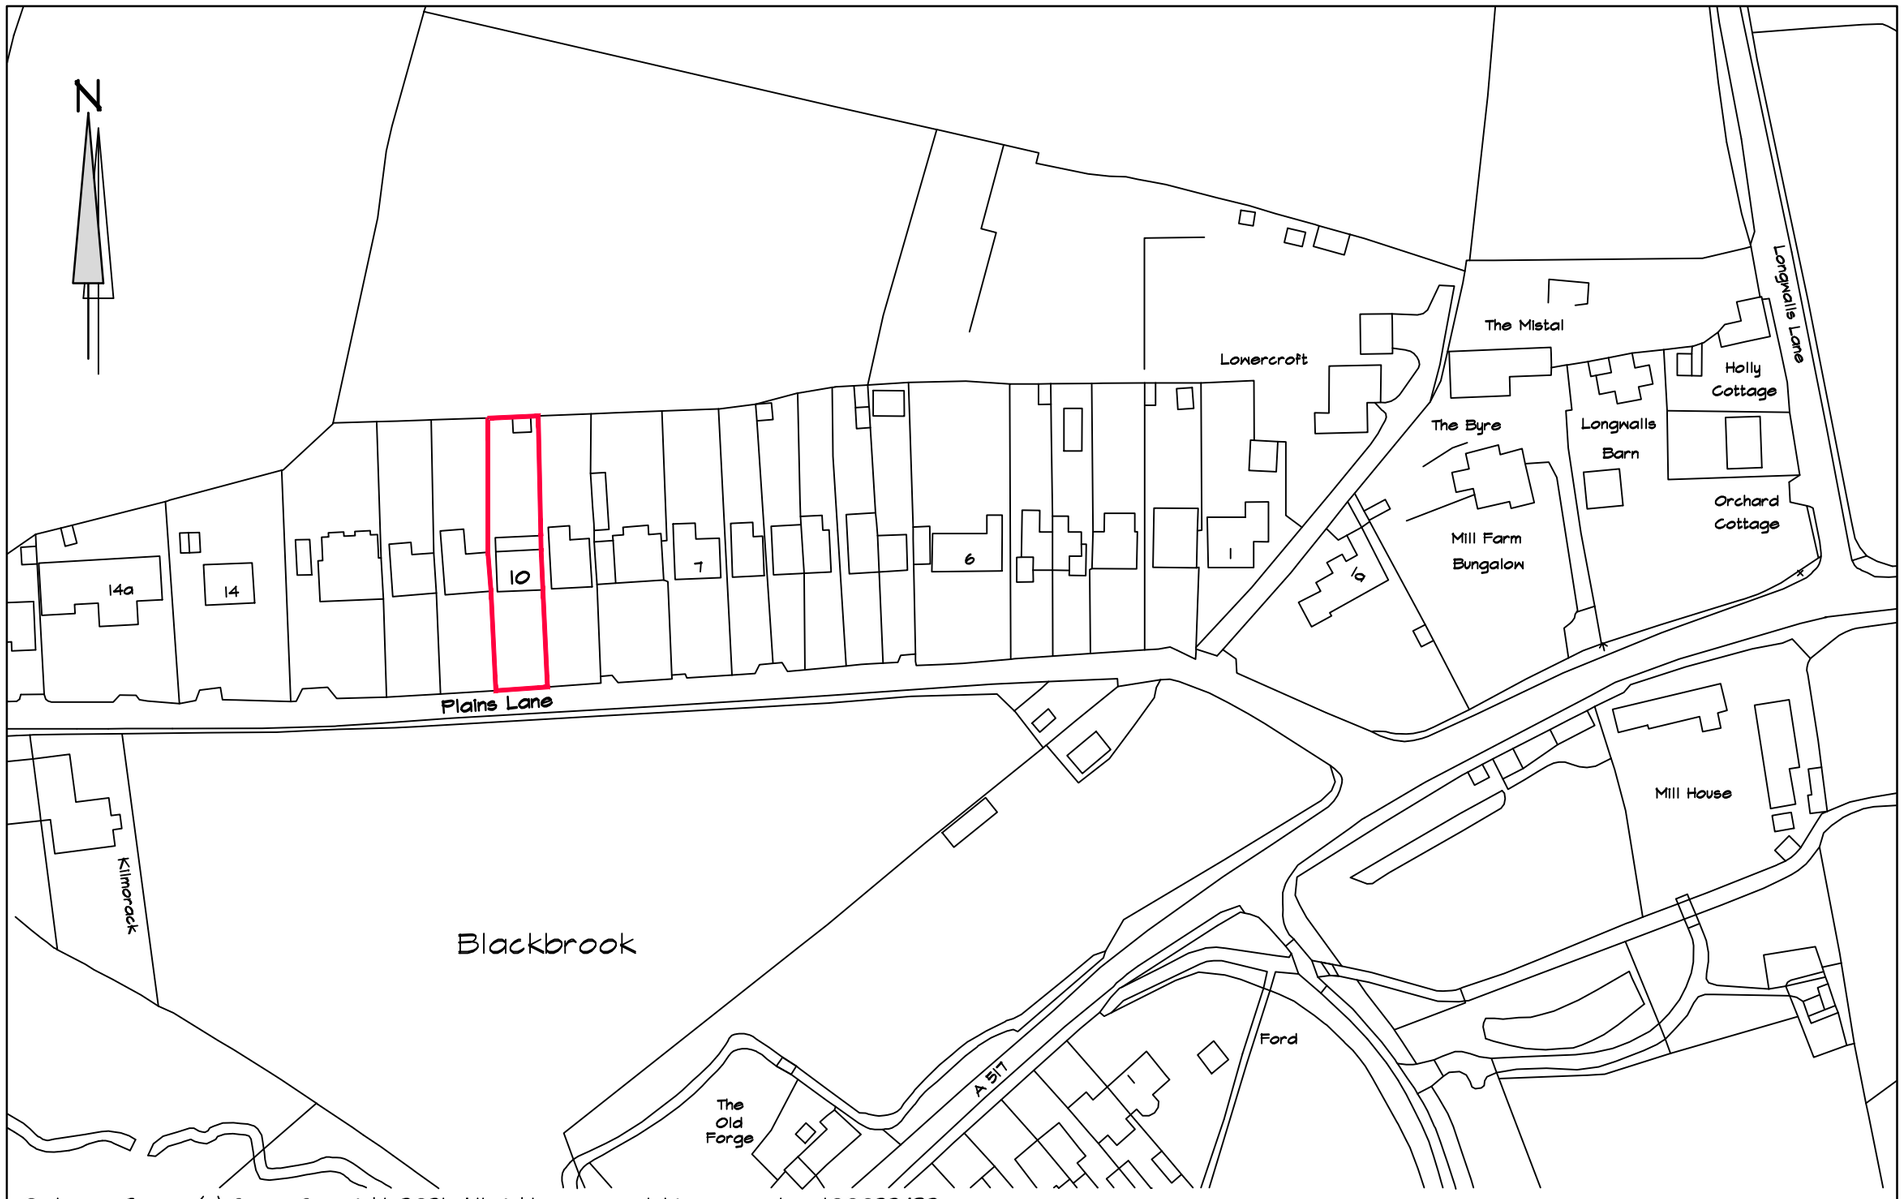


Ordnance Survey (c) Crown Copyright 2021. All rights reserved. Licence number 100022432

Site Location Plan

1:1250

Address
10, Plains Lane,
Blackbrook,
Belper.

Client Mr & Mrs R. Hambly

Date June '21

Drawing Title
Site Location Plan

CREATION BUILDING DESIGN
7, Brackley Drive, Spondon, Derby DE21 7SA
Tel: 01332 677959 Mob. 07969 248579
E-mail kevinfitchett7@gmail.com
Web www.creationbuildingdesign.co.uk

Scale 1:1250

Drawing No 2213SP