

SITE LOCATION PLAN
AREA 2 HA
SCALE 1:1250 on A4
CENTRE COORDINATES: 439909, 350889

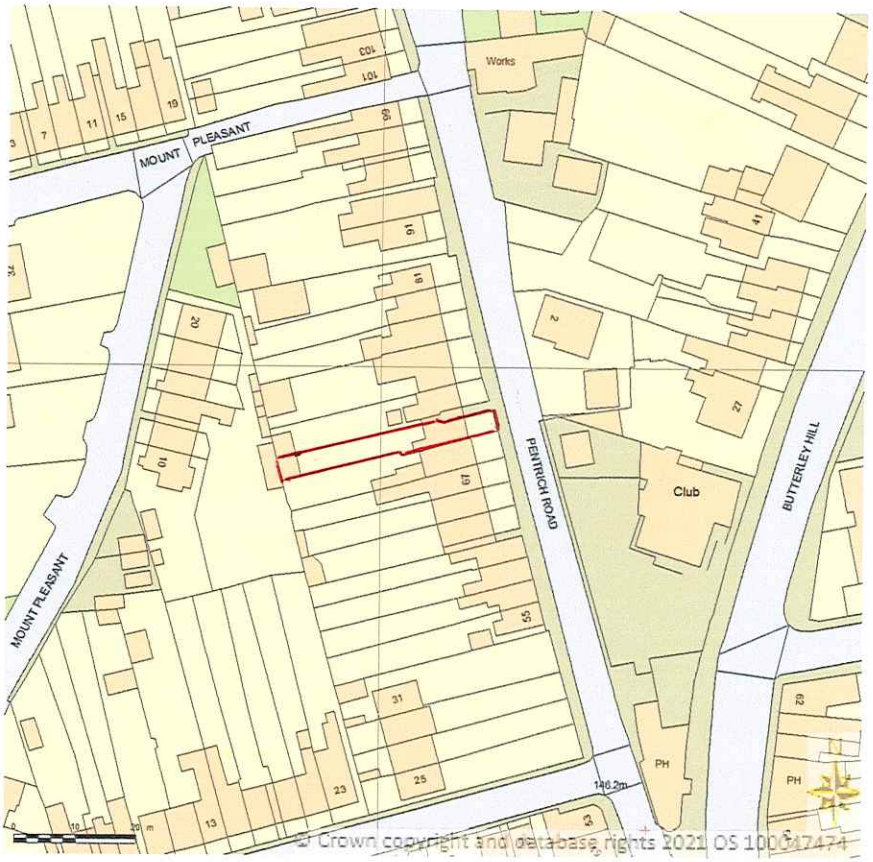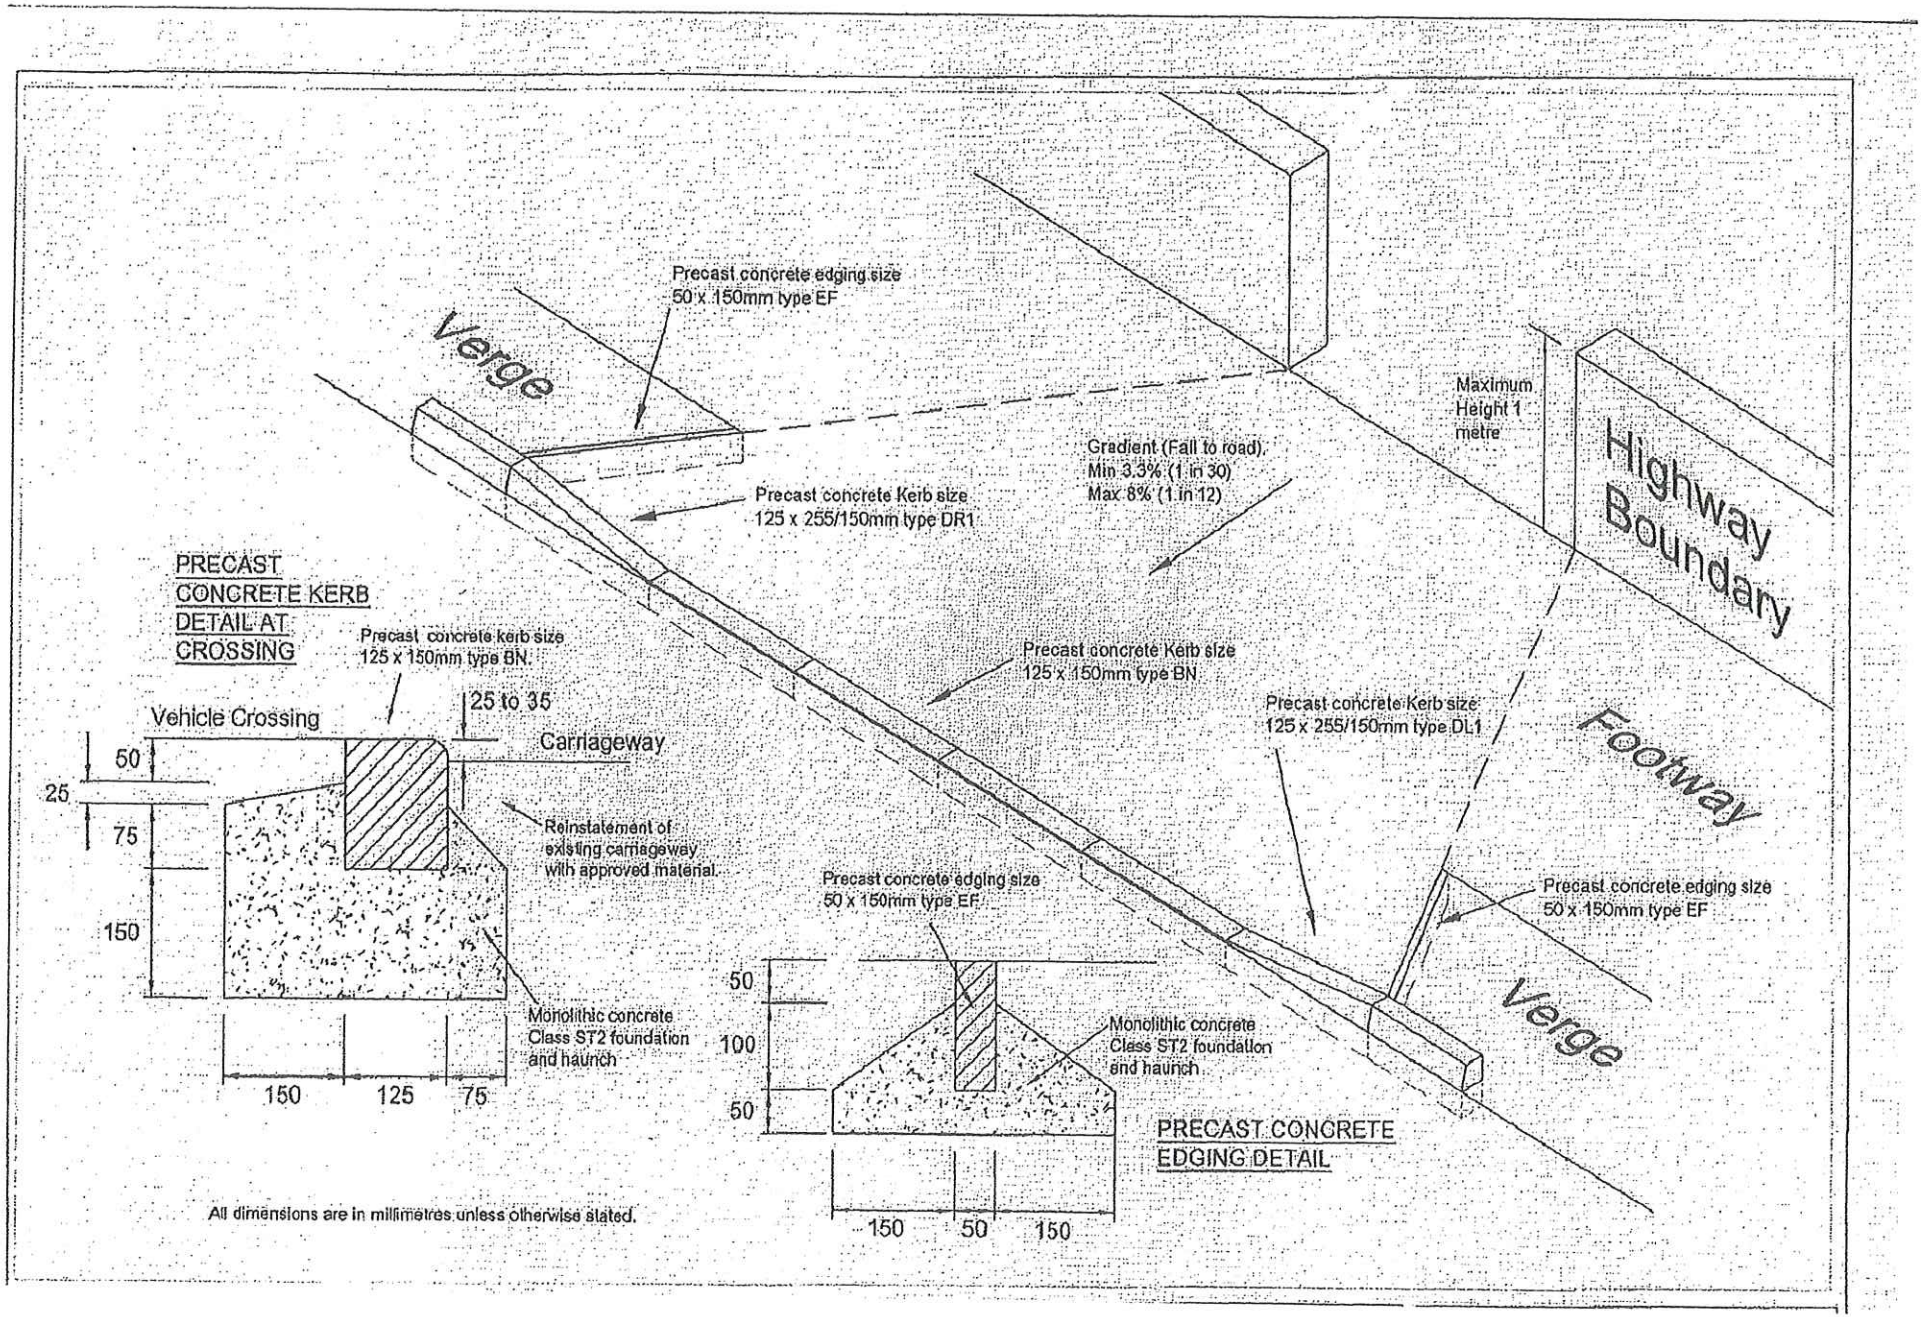

Supplied by Streetwise Maps Ltd
www.streetwise.net
Licence No: 100047474
28/05/2021 11:35


Precast concrete edging size
50 x 150mm type EF
Verge
Maximum
Height 1
metre
Highway
Boundary
Gradient (Fall to road)
Min 3.3% (1 in 30)
Max 8% (1 in 12)
Precast concrete Kerb size
125 x 255/150mm type DR1
PRECAST
CONCRETE KERB
DETAIL AT
CROSSING
Precast concrete kerb size
125 x 150mm type BN.
Precast concrete Kerb size
125 x 150mm type BN
Precast concrete Kerb size
125 x 255/150mm type DL1
Footway
Vehicle Crossing
25 to 35
Carriageway
50
25
75
150
Reinstatement of
existing carriageway
with approved material.
Monolithic concrete
Class ST2 foundation
and haunch
150
125
75
Precast concrete edging size
50 x 150mm type EF
Precast concrete edging size
50 x 150mm type EF
Verge
50
100
50
Monolithic concrete
Class ST2 foundation
and haunch
PRECAST CONCRETE
EDGING DETAIL
150
50
150
All dimensions are in millimetres unless otherwise stated.