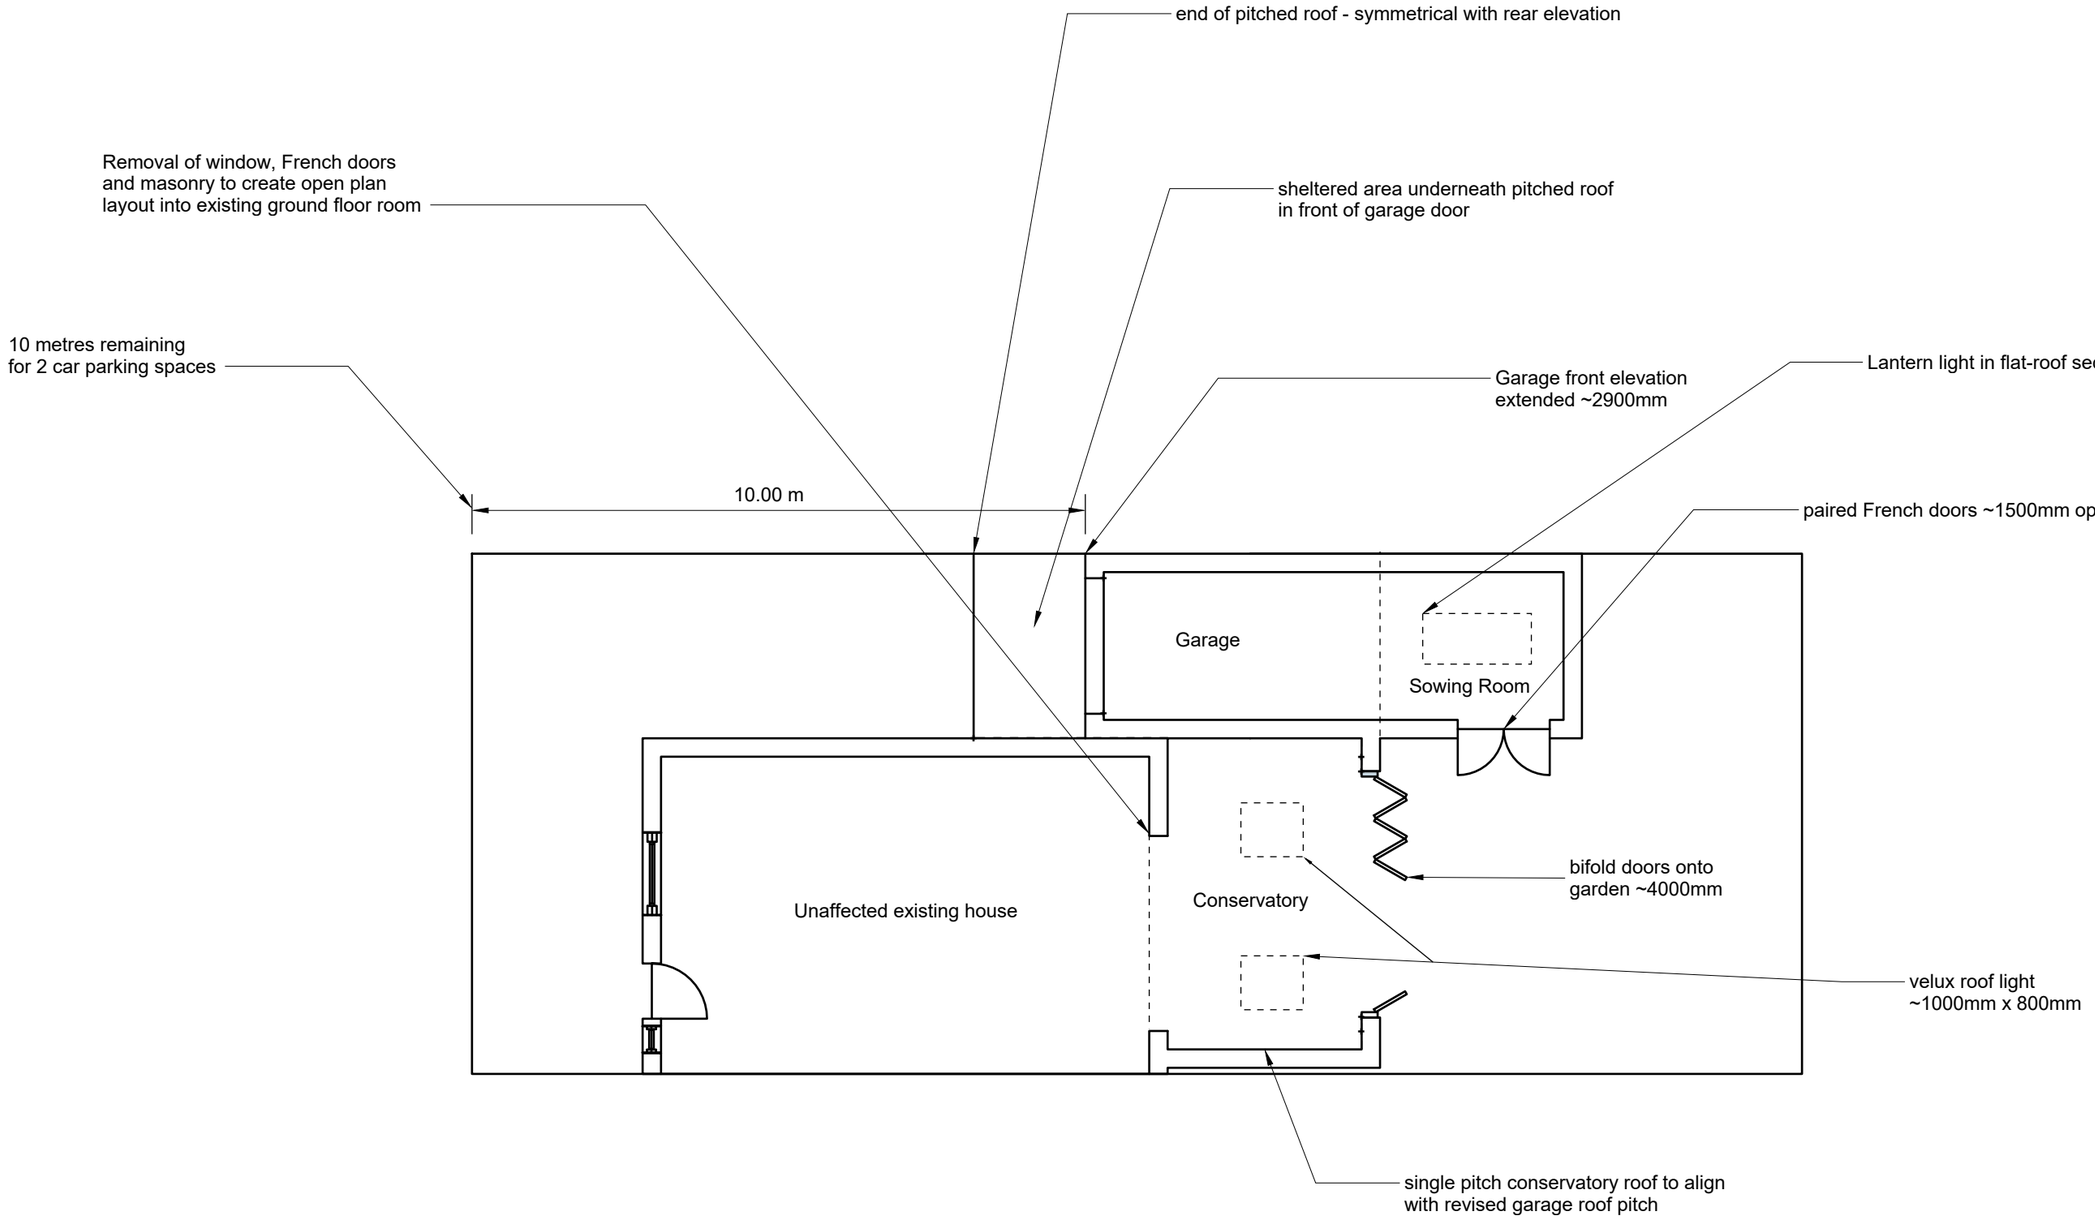


3C Developments
www.3cdevelopments.co.uk

CLIENT
Mr & Mrs Haslam
18 Blacksmith Croft

PROJECT
Haslam-Blacksmith Croft

PROJECT NO.
20210329

ISSUE
10/6/21

DRAWN BY
SC

Proposed Floorplan
1:100

A.01