
Isometric View Front

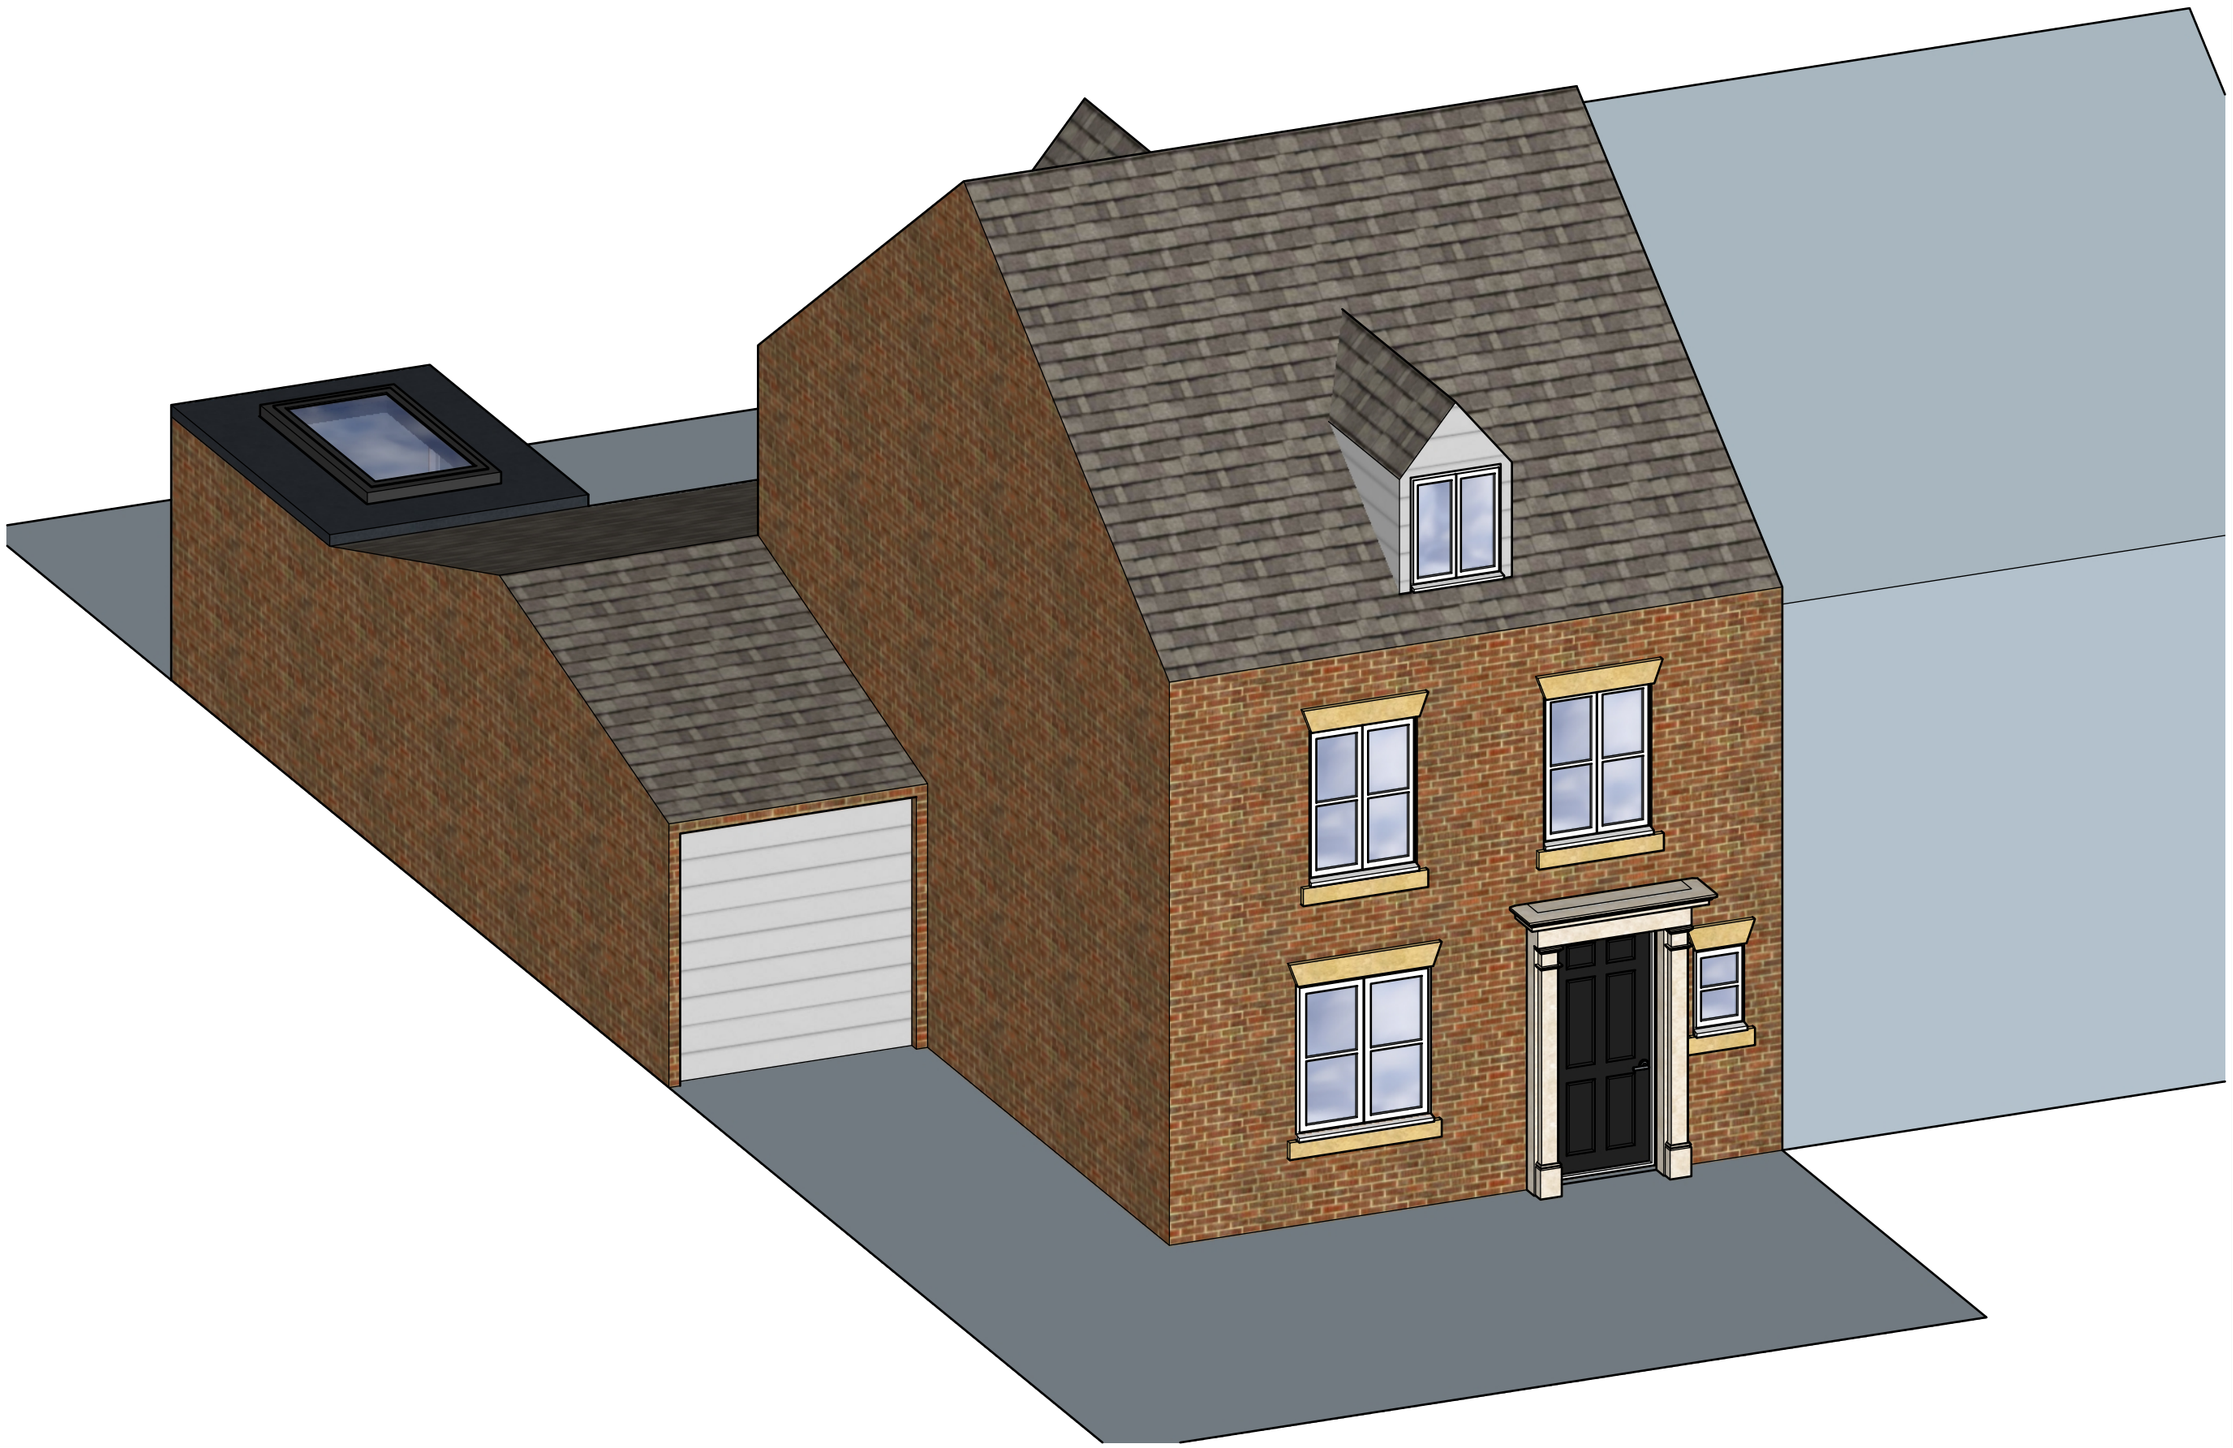

3C Developments
www.3cdevelopments.co.uk

CLIENT
Mr & Mrs Haslam
18 Blacksmith Croft


PROJECT
Halsam-Blacksmith
PROJECT NO.
20210329

ISSUE
15/06/2021

DRAWN BY
SC

Proposed Elevations
1:50 (A3)

A.

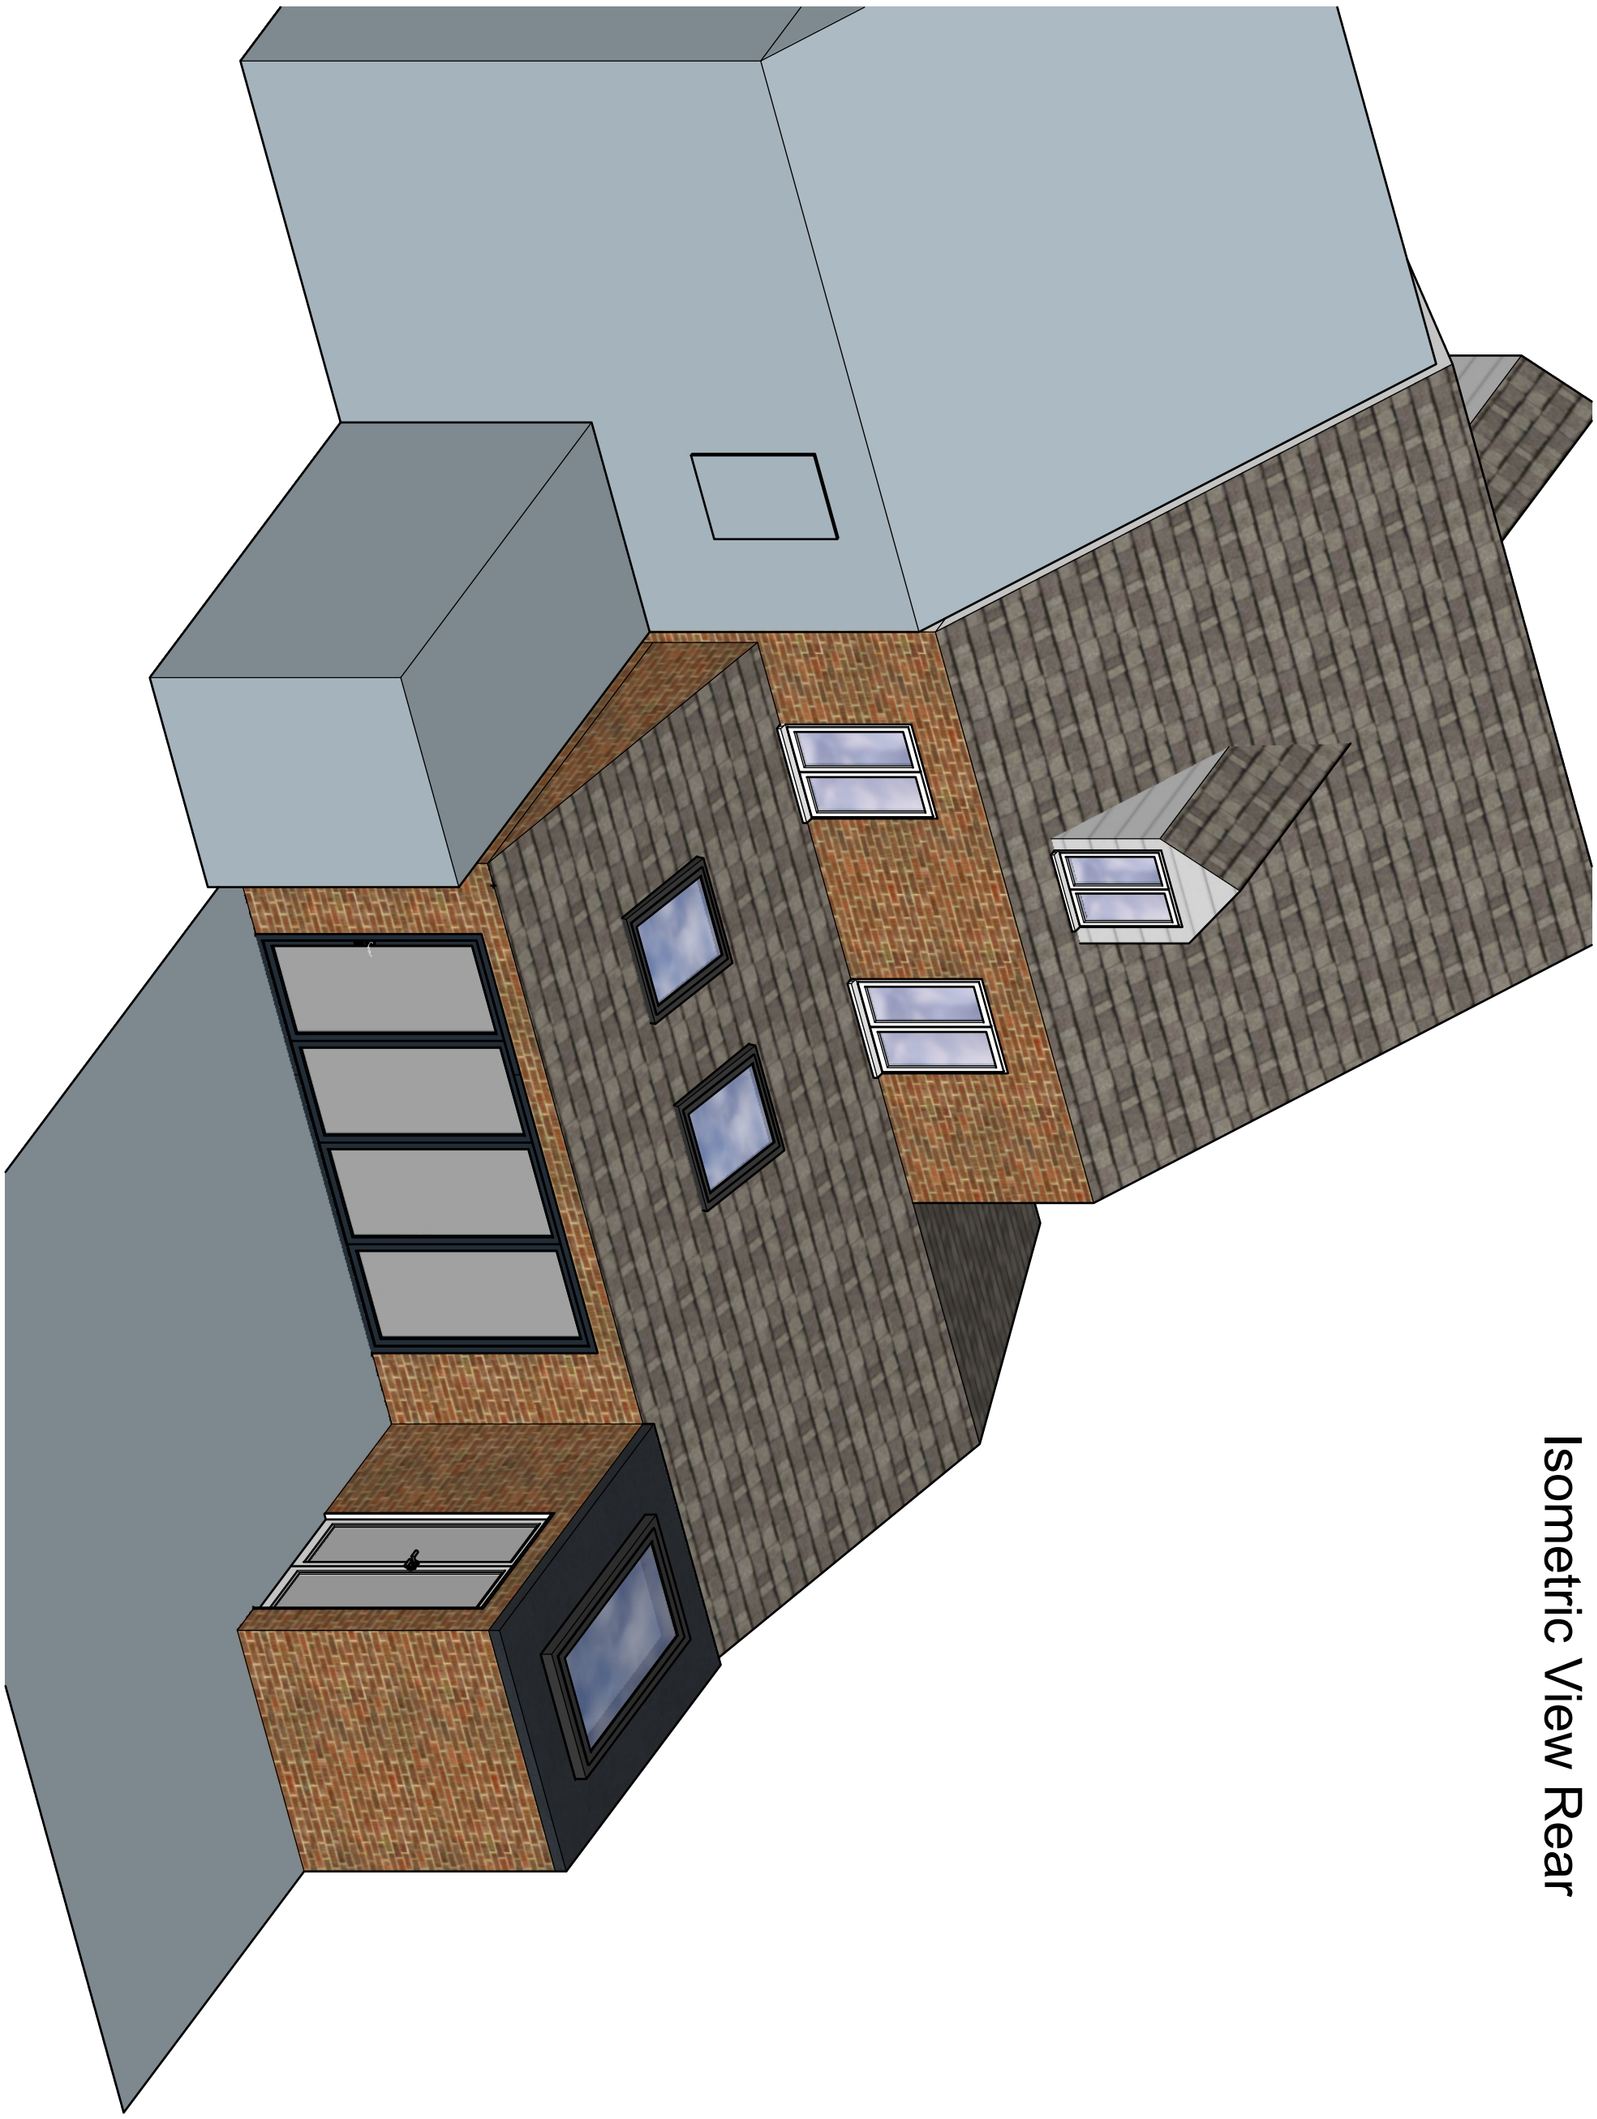

Isometric View Rear

A.

Proposed Elevations
1:50 (A3)


ISSUE
15/06/2021

DRAWN BY
SC

PROJECT
Halsam-Blacksmith
PROJECT NO.
20210329

CLIENT
Mr & Mrs Haslam
18 Blacksmith Croft

3C Developments
www.3cdevelopments.co.uk

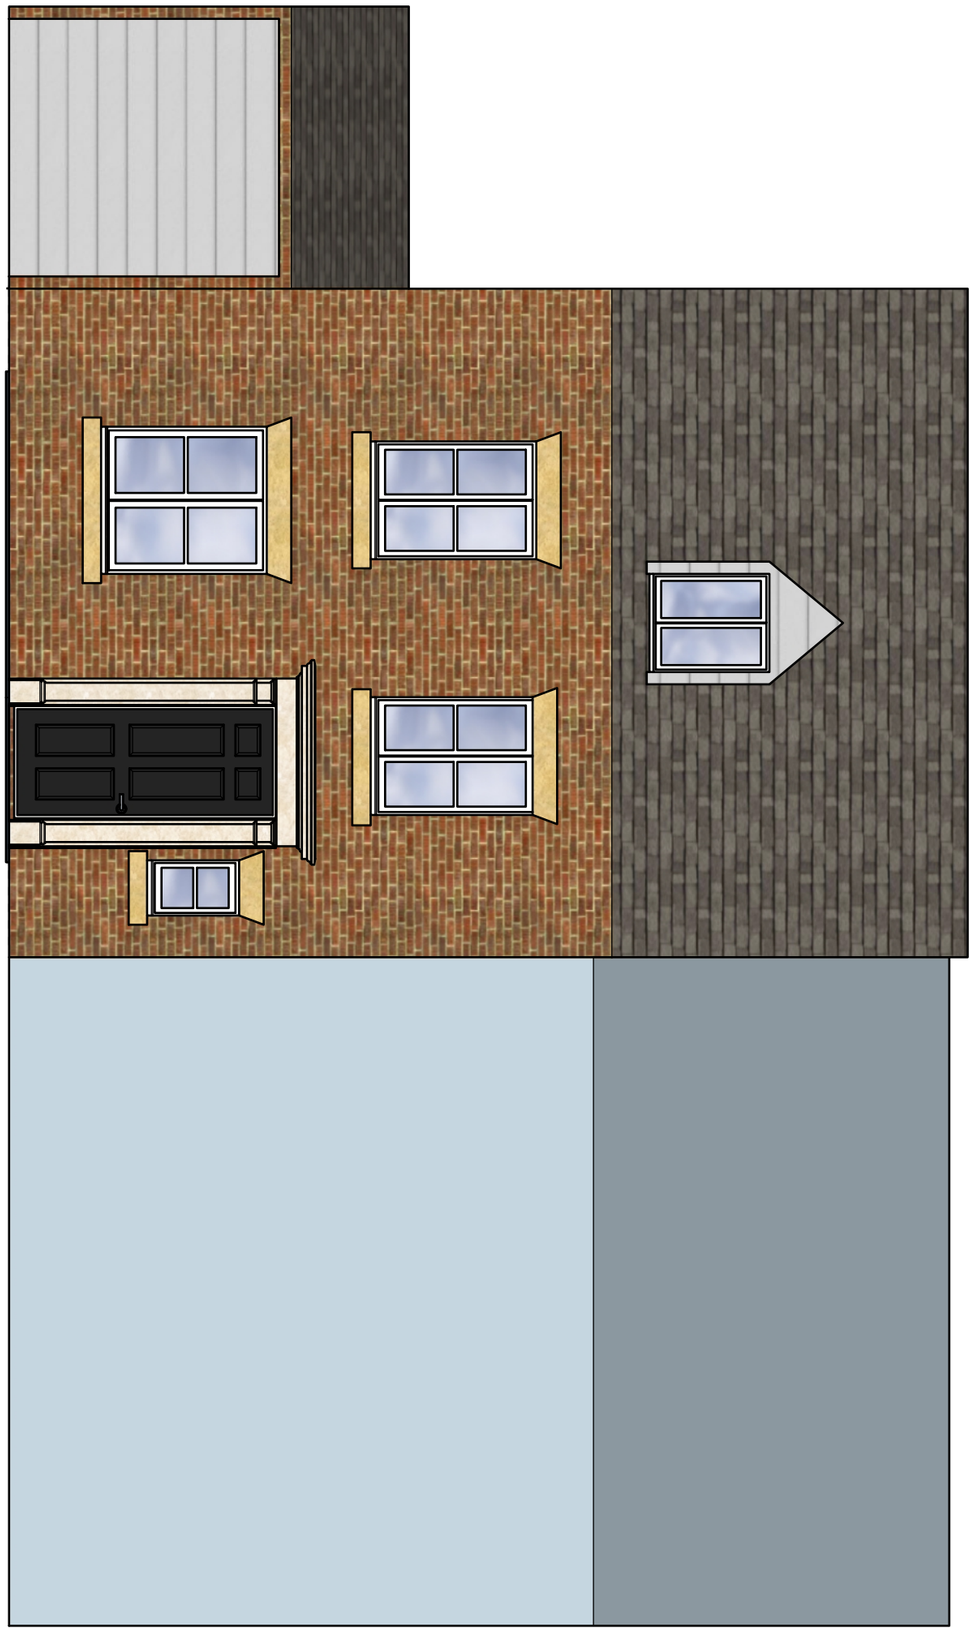

Front Elevation

A.01

Proposed Elevations
1:50 (A3)


ISSUE
15/06/2021

DRAWN BY
SC

PROJECT
Halsam-Blacksmith
PROJECT NO.
20210329

CLIENT
Mr & Mrs Haslam
18 Blacksmith Croft

3C Developments
www.3cdevelopments.co.uk

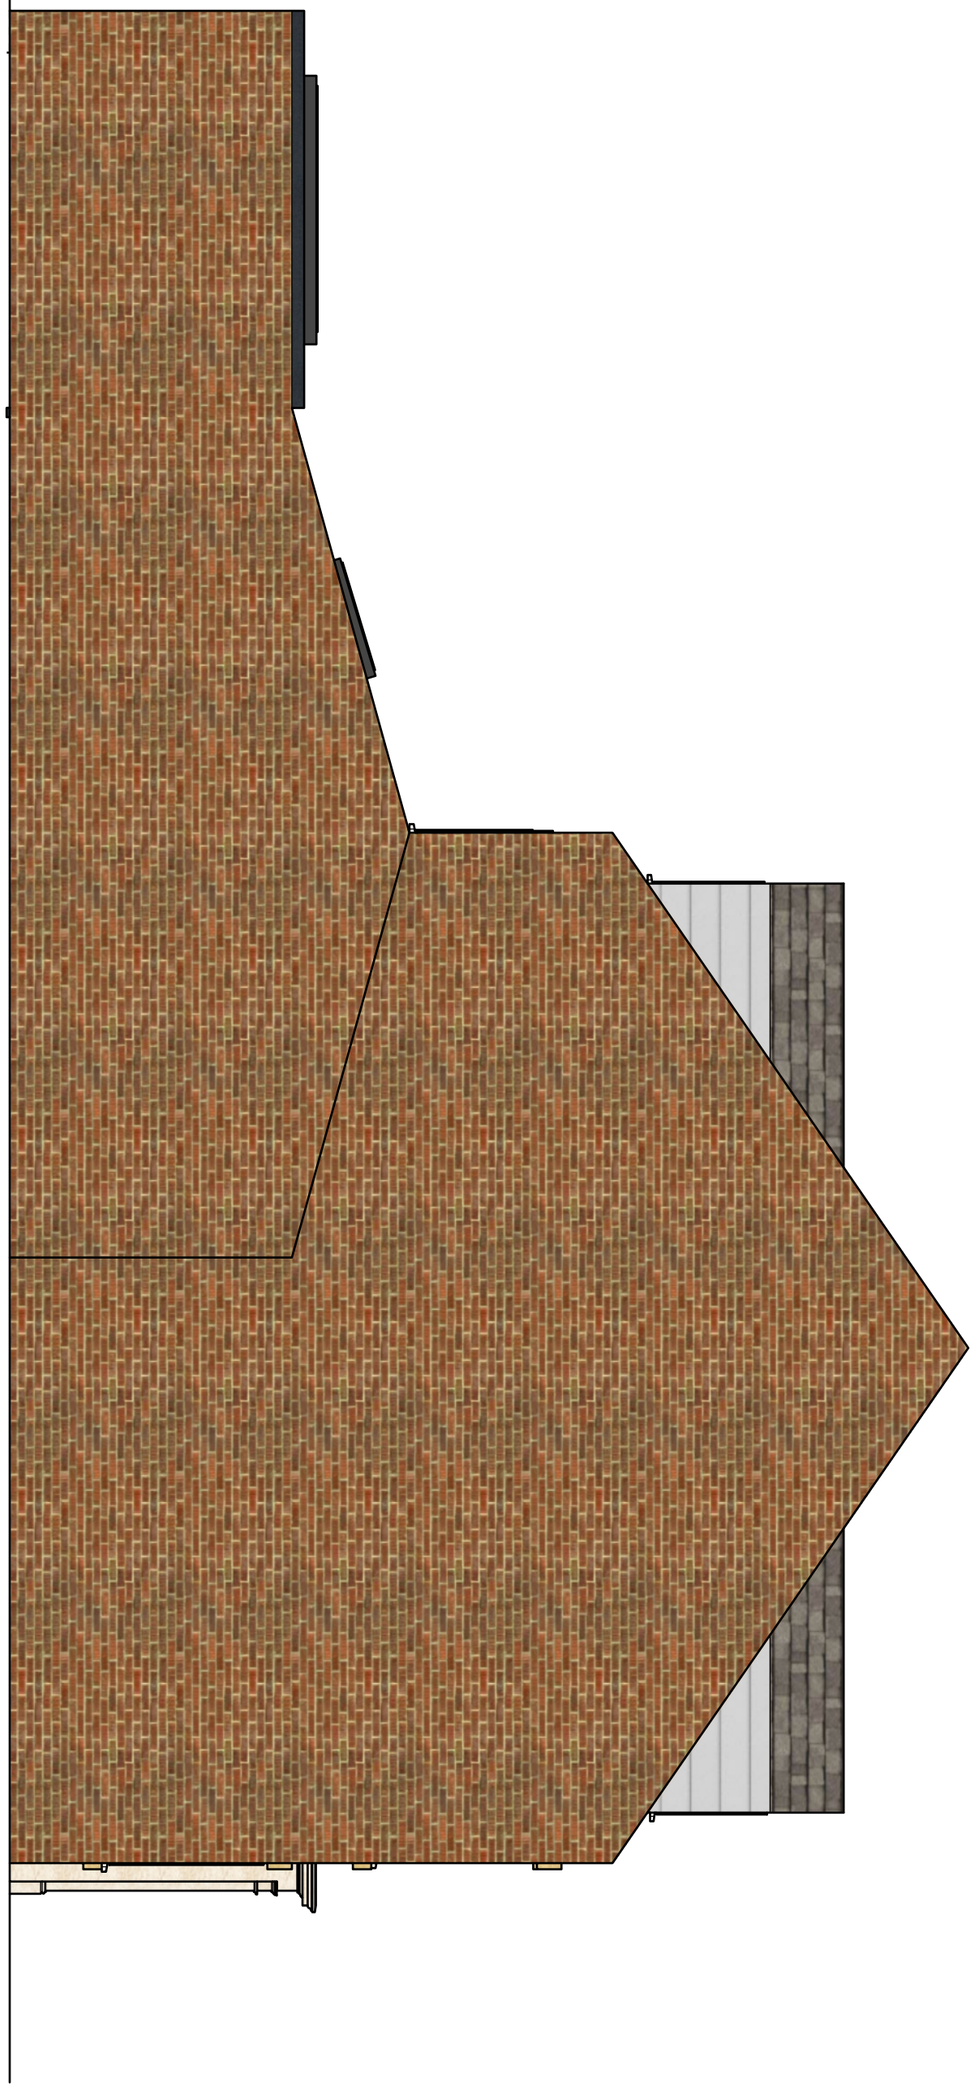

LHS Elevation

A.02

Proposed Elevations
1:50 (A3)


ISSUE
15/06/2021

DRAWN BY
SC

PROJECT
Halsam-Blacksmith
PROJECT NO.
20210329

CLIENT
Mr & Mrs Haslam
18 Blacksmith Croft

3C Developments
www.3cdevelopments.co.uk

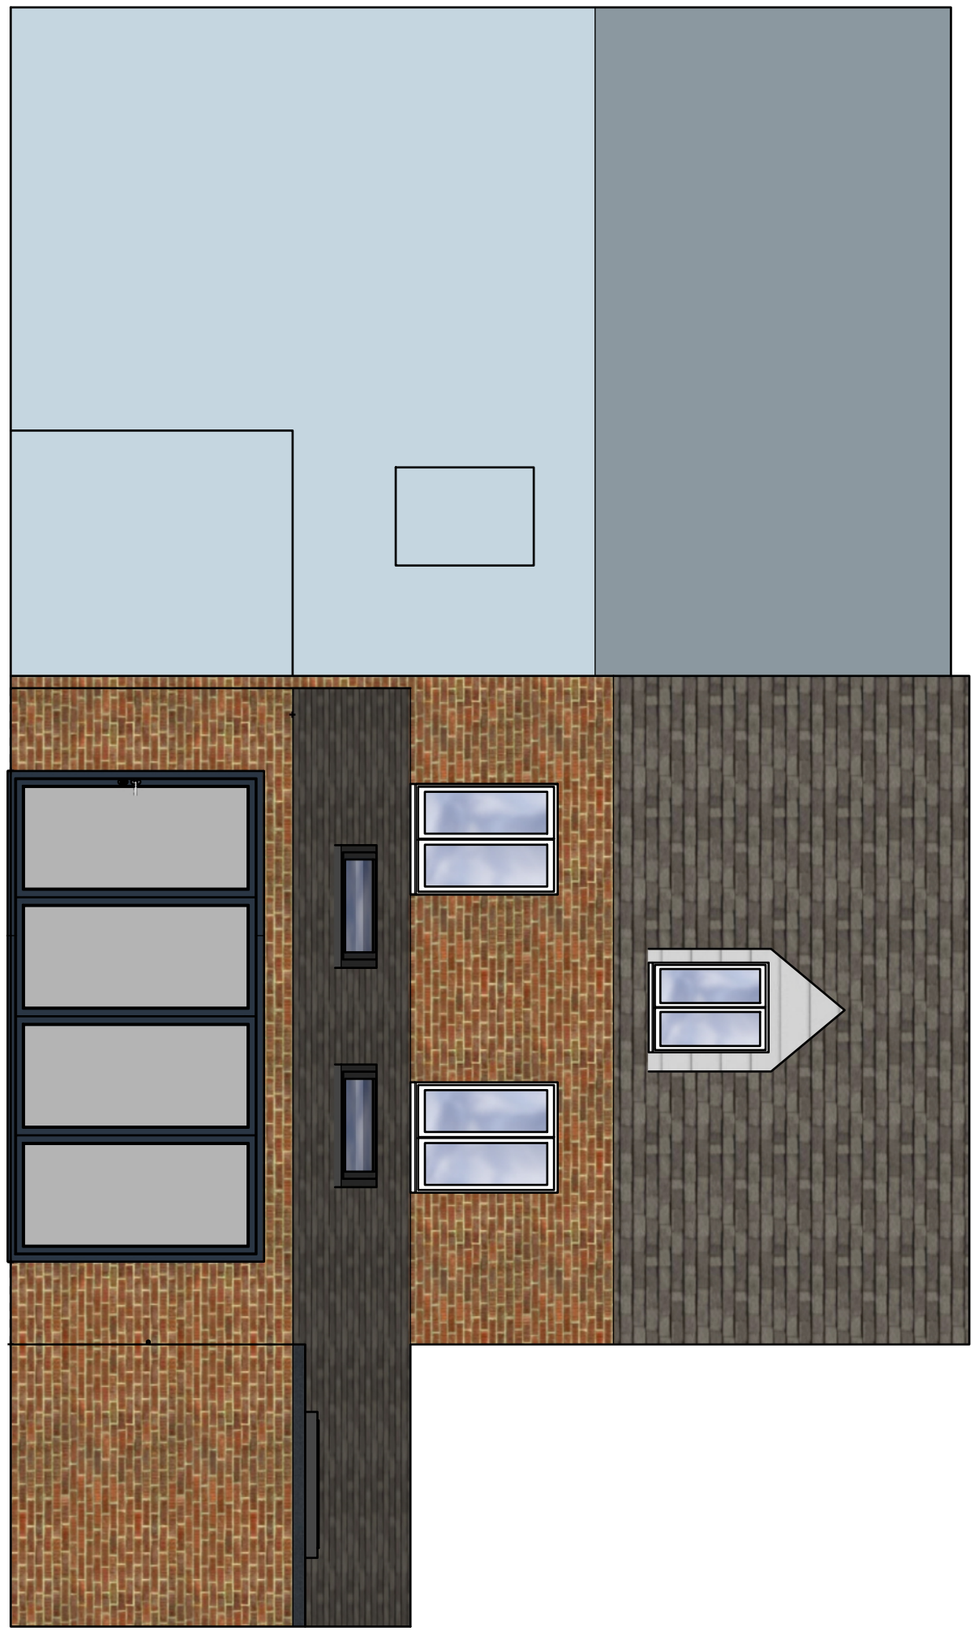

Rear Elevation

A.03

Proposed Elevations
1:50 (A3)

ISSUE
15/06/2021


DRAWN BY
SC

PROJECT
Halsam-Blacksmith
PROJECT NO.
20210329

CLIENT
Mr & Mrs Haslam
18 Blacksmith Croft

3C Developments
www.3cdevelopments.co.uk

RHS Elevation

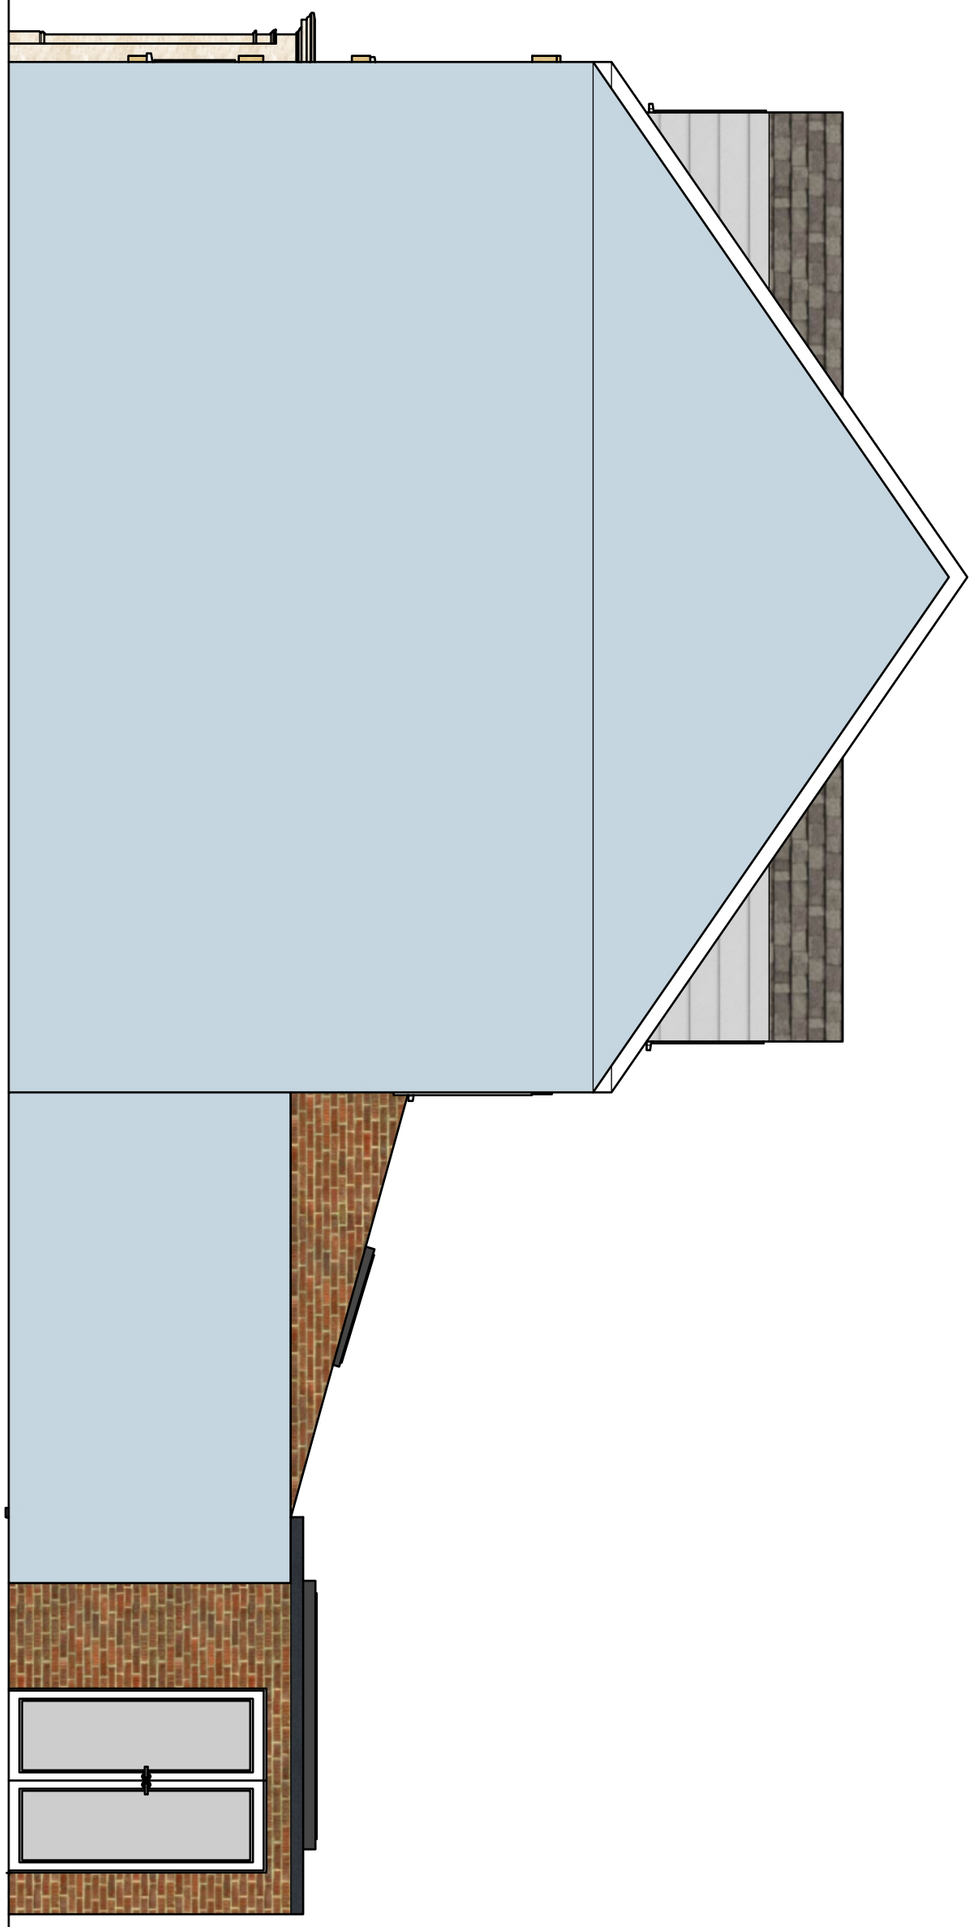

A.04

Proposed Elevations
1:50 (A3)

ISSUE
15/06/2021

DRAWN BY
SC

PROJECT
Halsam-Blacksmith
PROJECT NO.
20210329

CLIENT
Mr & Mrs Haslam
18 Blacksmith Croft

3C Developments
www.3cdevelopments.co.uk