


1:200 SITE PLAN

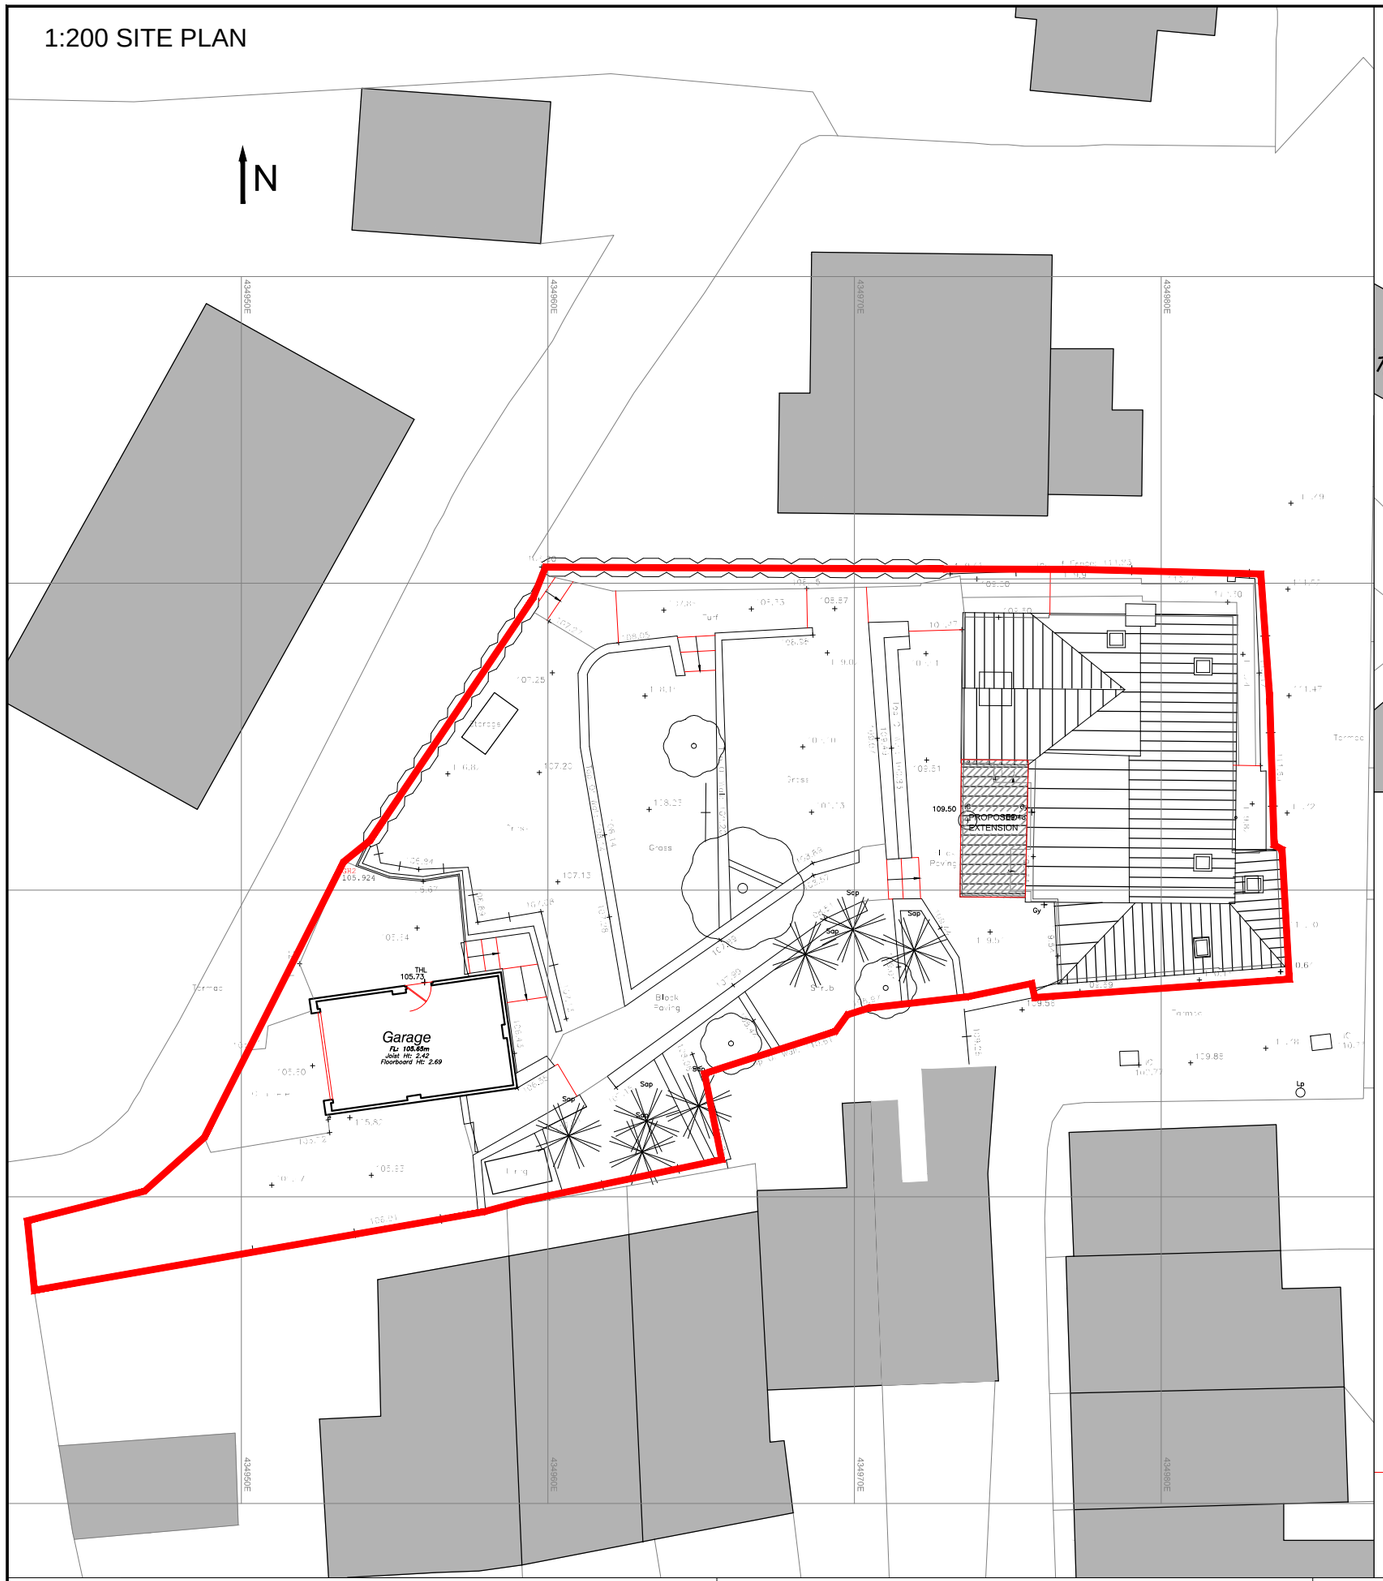

1:500 BLOCK PLAN

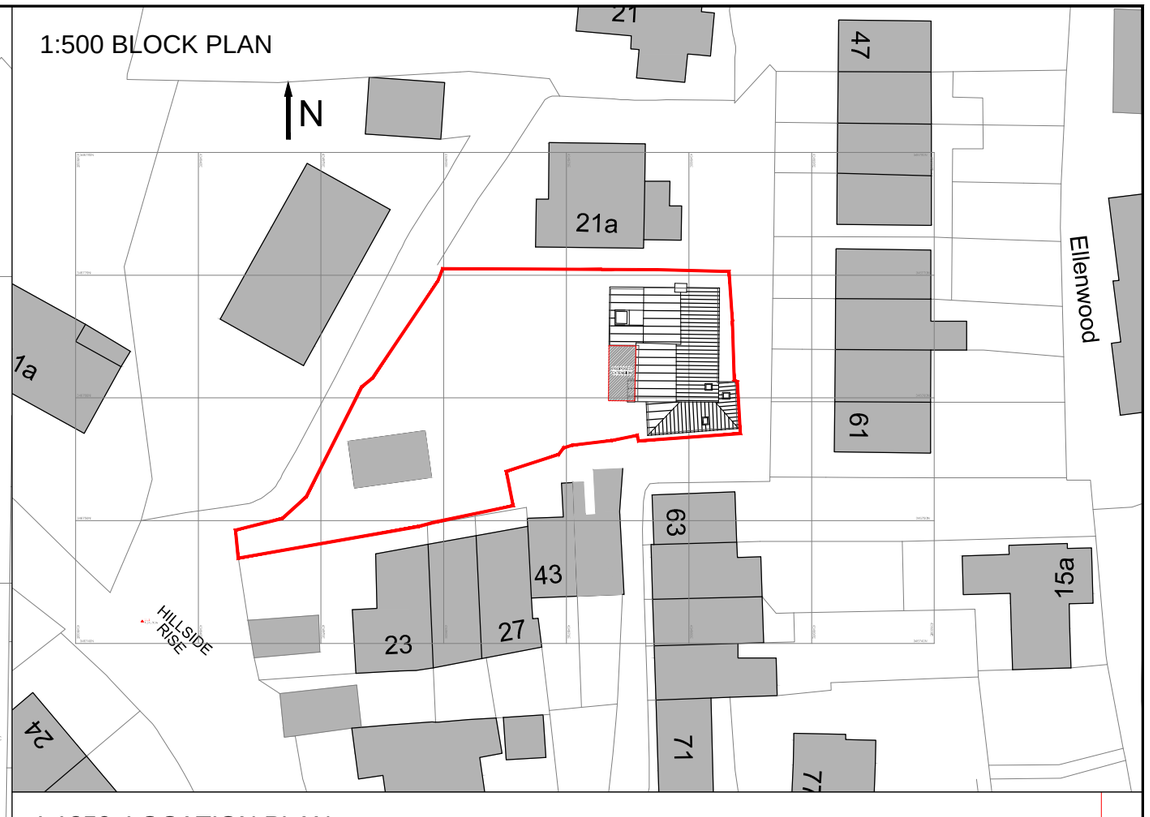

1:1250 LOCATION PLAN

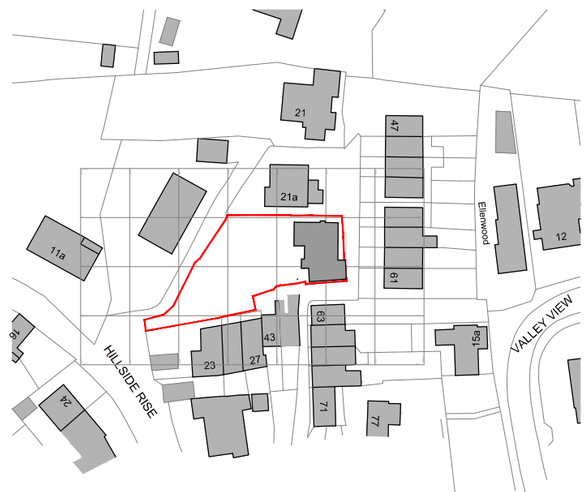

REV.	DESCRIPTION	DATE	BY

Client: Mr & Mrs Brammer

Project: Proposed Extension
45a Hillside Rise, Belper DE56 1NH

Drg Title: LOCATION SITE & BLOCK PLANS

Drg Ref: Loc Site & Block

V. 02

File. No. OnS686_200

Project: OnS686

Scale: 1:1250,1:200,1:500

Date: 16/6/21

STATUS:

Drawn By: JP

Checked By: n.a.

OAKENSTONE
DESIGN PLANNING BUILD
3F Cromford Creative, Cromford Mills, Mill Lane
Matlock, DERBYSHIRE, DE4 3RQ
TEL: +44 (0)1629 343006
www.OakenStone.co.uk E-mail : info@OakenStone.co.uk

Plot date: 01/06/2017

CAD File name: OnS686_200-02