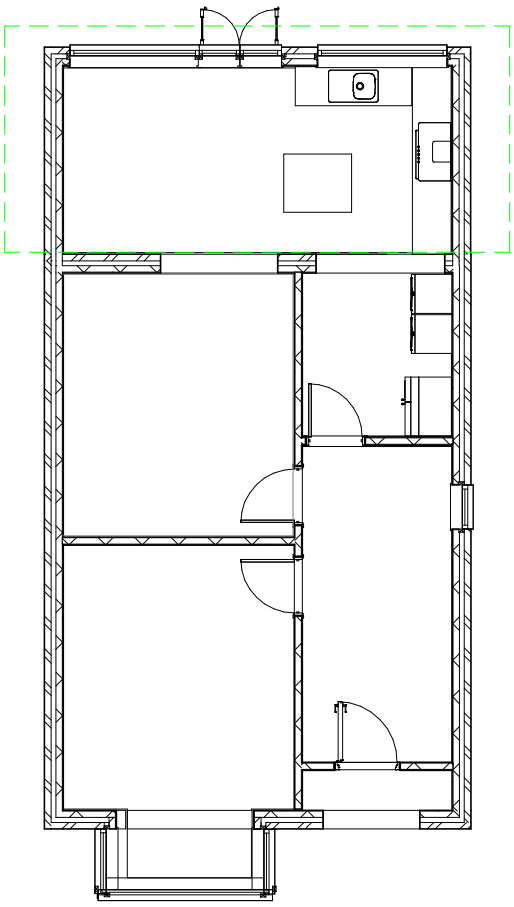


1 Level 0

1 : 100

Removal of coal house and erection of single storey rear extension

Floor Plan - Proposed

Date Issue Date	A201
Drawn by Author	
	Scale 1 : 100

16/06/2021 16:19:01