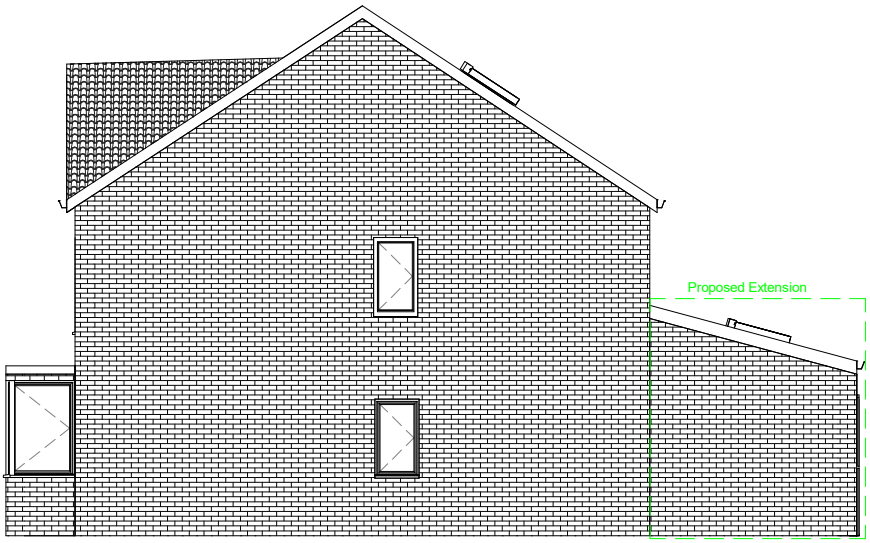


1 **East**

1 : 100

Removal of coal house and erection of single storey rear extension

East Elevation - Proposed

Date Issue Date	A202
Drawn by Author	
	Scale 1 : 100

16/06/2021 16:24:38