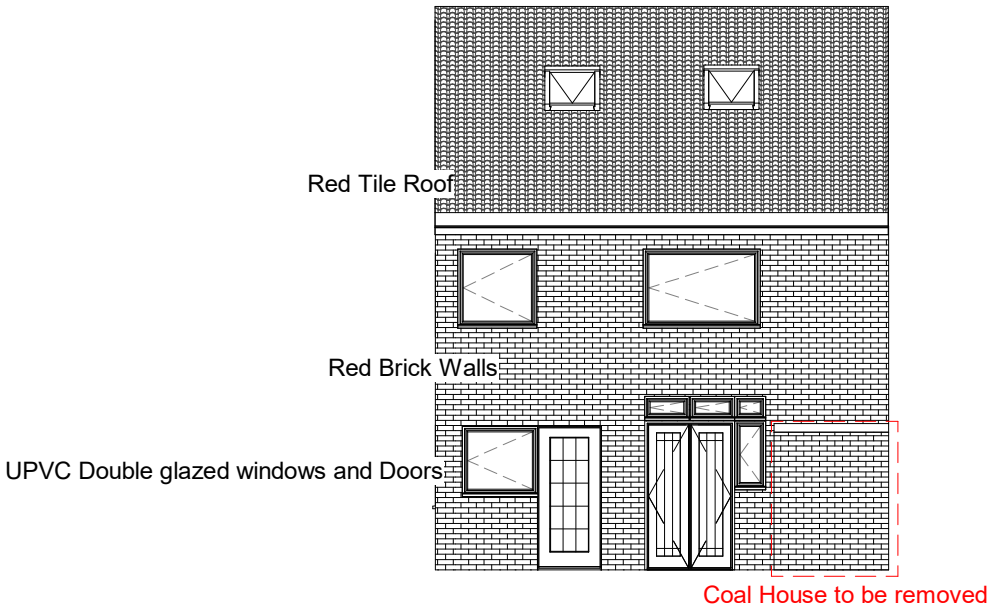


1 **North**
1 : 100

Removal of coal house and erection of single storey rear extension

North Elevation - Existing

Date Issue Date	A103
Drawn by Author	
	Scale 1 : 100

16/06/2021 16:16:20