
Copyright of this drawing belongs to SJI Designs Ltd and no part may be reproduced or utilised in any way whatsoever without prior written consent of SJI Designs Ltd.

Figured dimensions shall be taken in preference to scaled dimensions and any discrepancies or errors are to be referred to the designer.

Contractor, sub-contractor and suppliers must verify all dimensions on site before commencing work or making any fabrication drawings.

All elements such as existing assumed structural walls, beams etc are to be checked on site for suitability prior to works undertaken.


All drawings to be read in conjunction with each other and all notes / building regulation specification, energy calculations, structural calculations / design and other professional / consultation documents associated with the project.

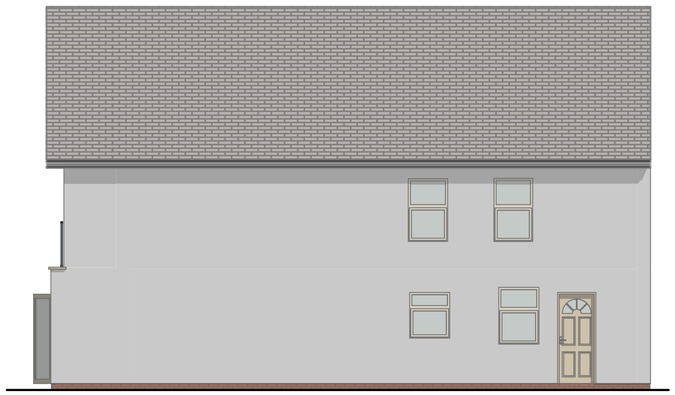

Proposed Side Elevation




Proposed Rear Elevation

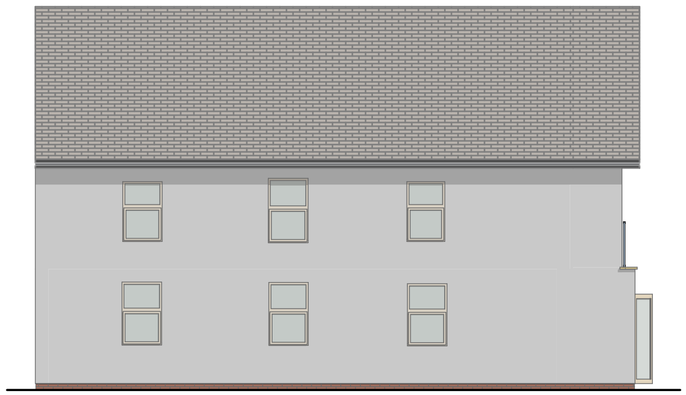


Proposed Side Elevation




Proposed Site Plan - Scale 1:500

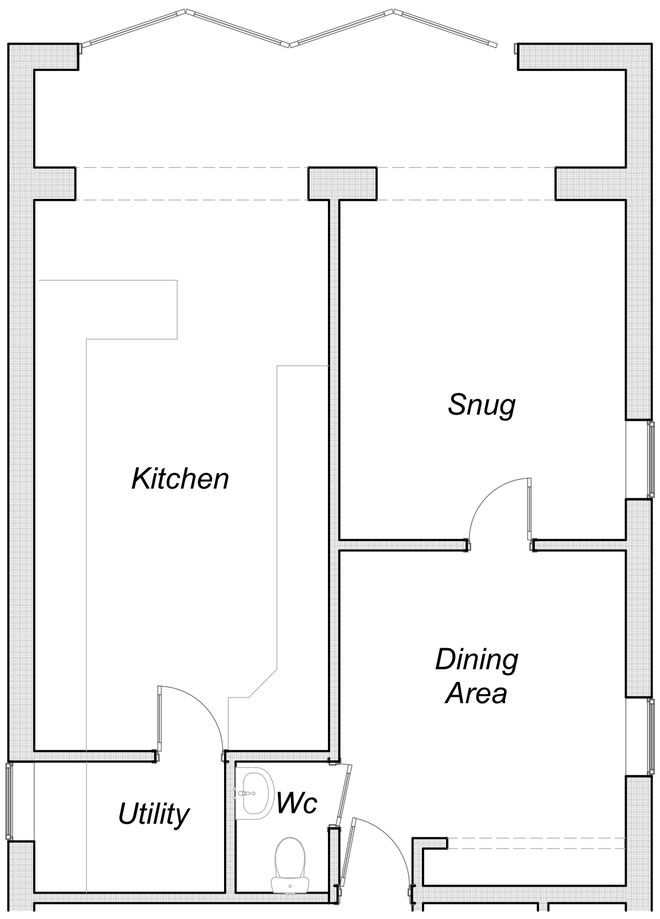


Proposed Ground Floor Layout

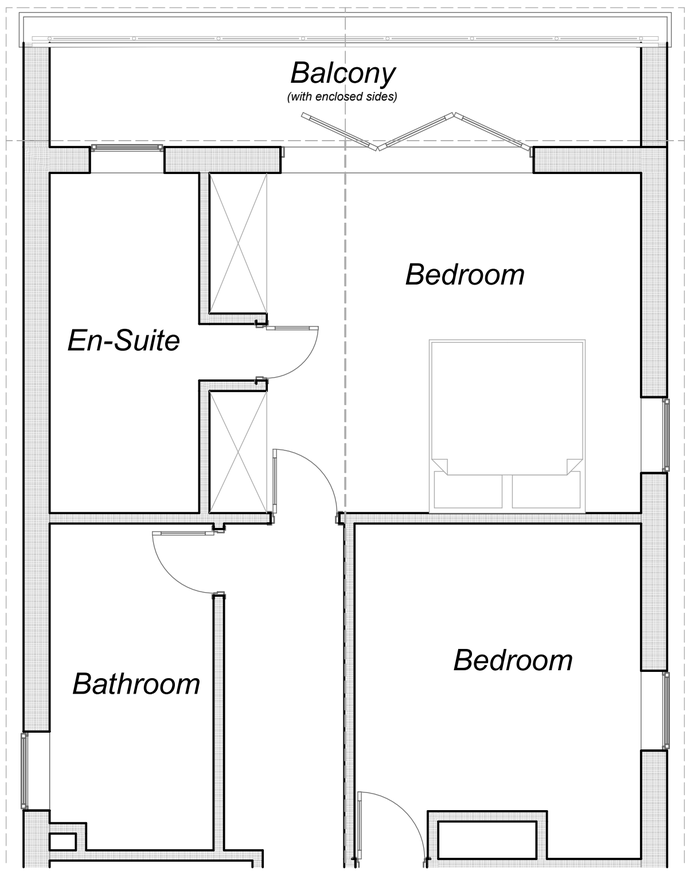

Proposed First Floor Layout

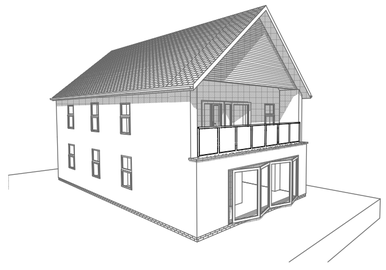

Proposed Sketch Perspetive

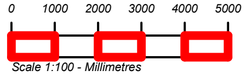

Notes

Revisions

RICS

SJI designs Ltd
Architectural Service
21 Farnsworth Avenue
Rainworth
Mansfield
Nottinghamshire
NG21 0EN

Tel:- 01623 406 877
Mob:- 07512 512 413
email:- steve@sjidesigns.co.uk
Web:- sjidesigns.co.uk
Regulated by RICS
Company No. 06465879

Project Title

Proposed Rear Balcony

5 Moorside
Holbrook Belper
DE56 0TW

Client:- Mr Mrs Towle

Drawing Title

Proposed Layout & Elevations

Drawing Status
Planning

Drawn By	Date	Paper Size
Mr S J Iberle	May 2021	A2

Scales
1:100, 1:50, 1:500

Drawing Number SI21/1015/ 2

Status Revision