
Copyright of this drawing belongs to SJI Designs Ltd and no part may be reproduced or utilised in any way whatsoever without prior written consent of SJI Designs Ltd.

Figured dimensions shall be taken in preference to scaled dimensions and any discrepancies or errors are to be referred to the designer.

Contractor, sub-contractor and suppliers must verify all dimensions on site before commencing work or making any fabrication drawings.

All elements such as existing assumed structural walls, beams etc are to be checked on site for suitability prior to works undertaken.


All drawings to be read in conjunction with each other and all notes / building regulation specification, energy calculations, structural calculations / design and other professional / consultation documents associated with the project.

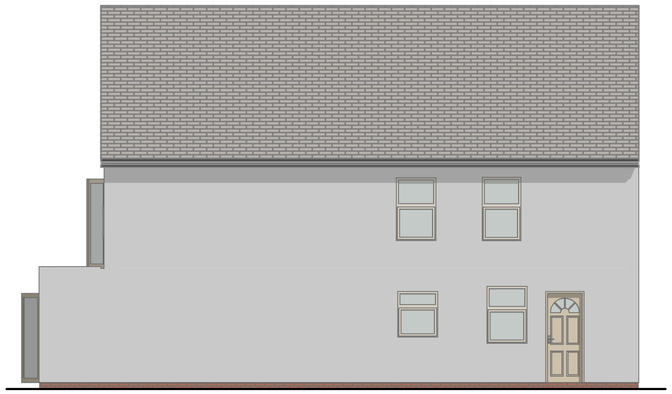


Existing Side Elevation




Existing Rear Elevation

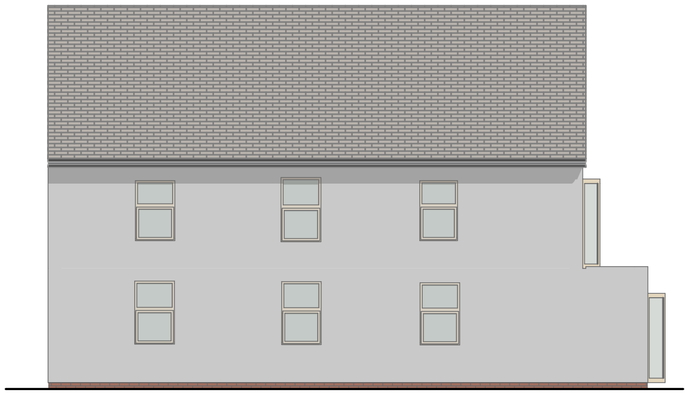


Existing Side Elevation

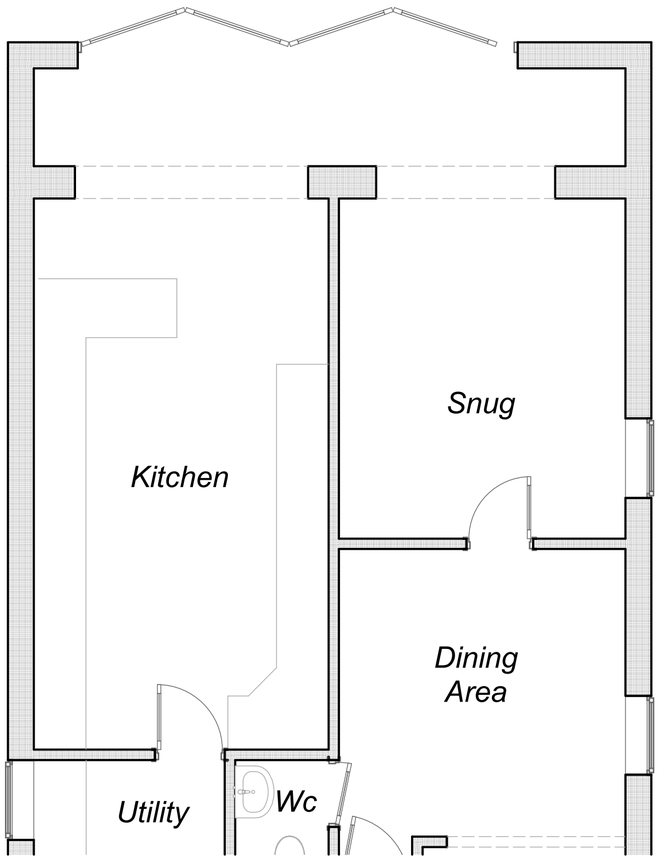

Existing Ground Floor Layout

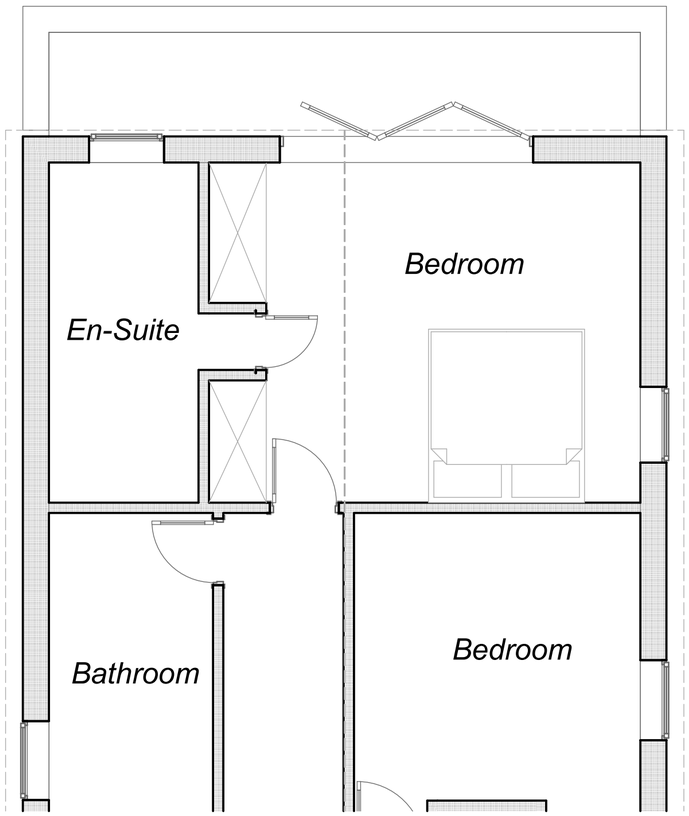

Existing First Floor Layout

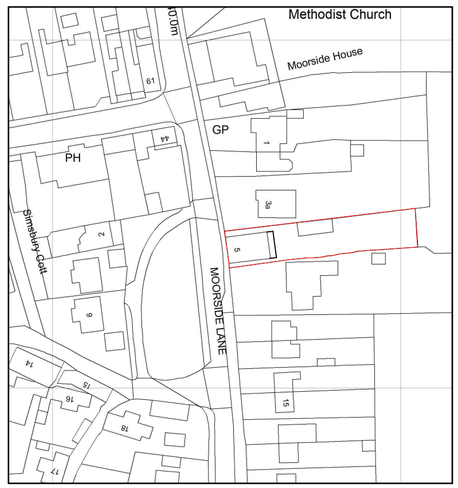

Ordnance Survey © Crown Copyright 2021 all rights reserved.
Licence number 100047962. Copies by licensed bodies only.

Site Location Plan - Scale 1:1250

N

0 1000 2000 3000 4000 5000

Scale 1:100 - Millimetres

Paper Size Calibration Scale

Notes

Revisions

RICS

SJI designs Ltd
Architectural Service
21 Farnsworth Avenue
Rainworth
Mansfield
Nottinghamshire
NG21 0EN

Tel:- 01623 406 877 email:- steve@sjidesigns.co.uk
Mob:- 07512 512 413 Web:- sjidesigns.co.uk
Regulated by RICS Company No. 06465879

Project Title

Proposed Rear Balcony

5 Moorside
Holbrook Belper
DE56 0TW

Client:- Mr Mrs Towle

Drawing Title

Existing Layout & Elevations

Drawing Status
Planning

Drawn By Mr S J Iberle

Date May 2021

Paper Size A2

Scales
1:1250, 1:100, 1:50

Drawing Number SI21/1015/ 1

Status Revision