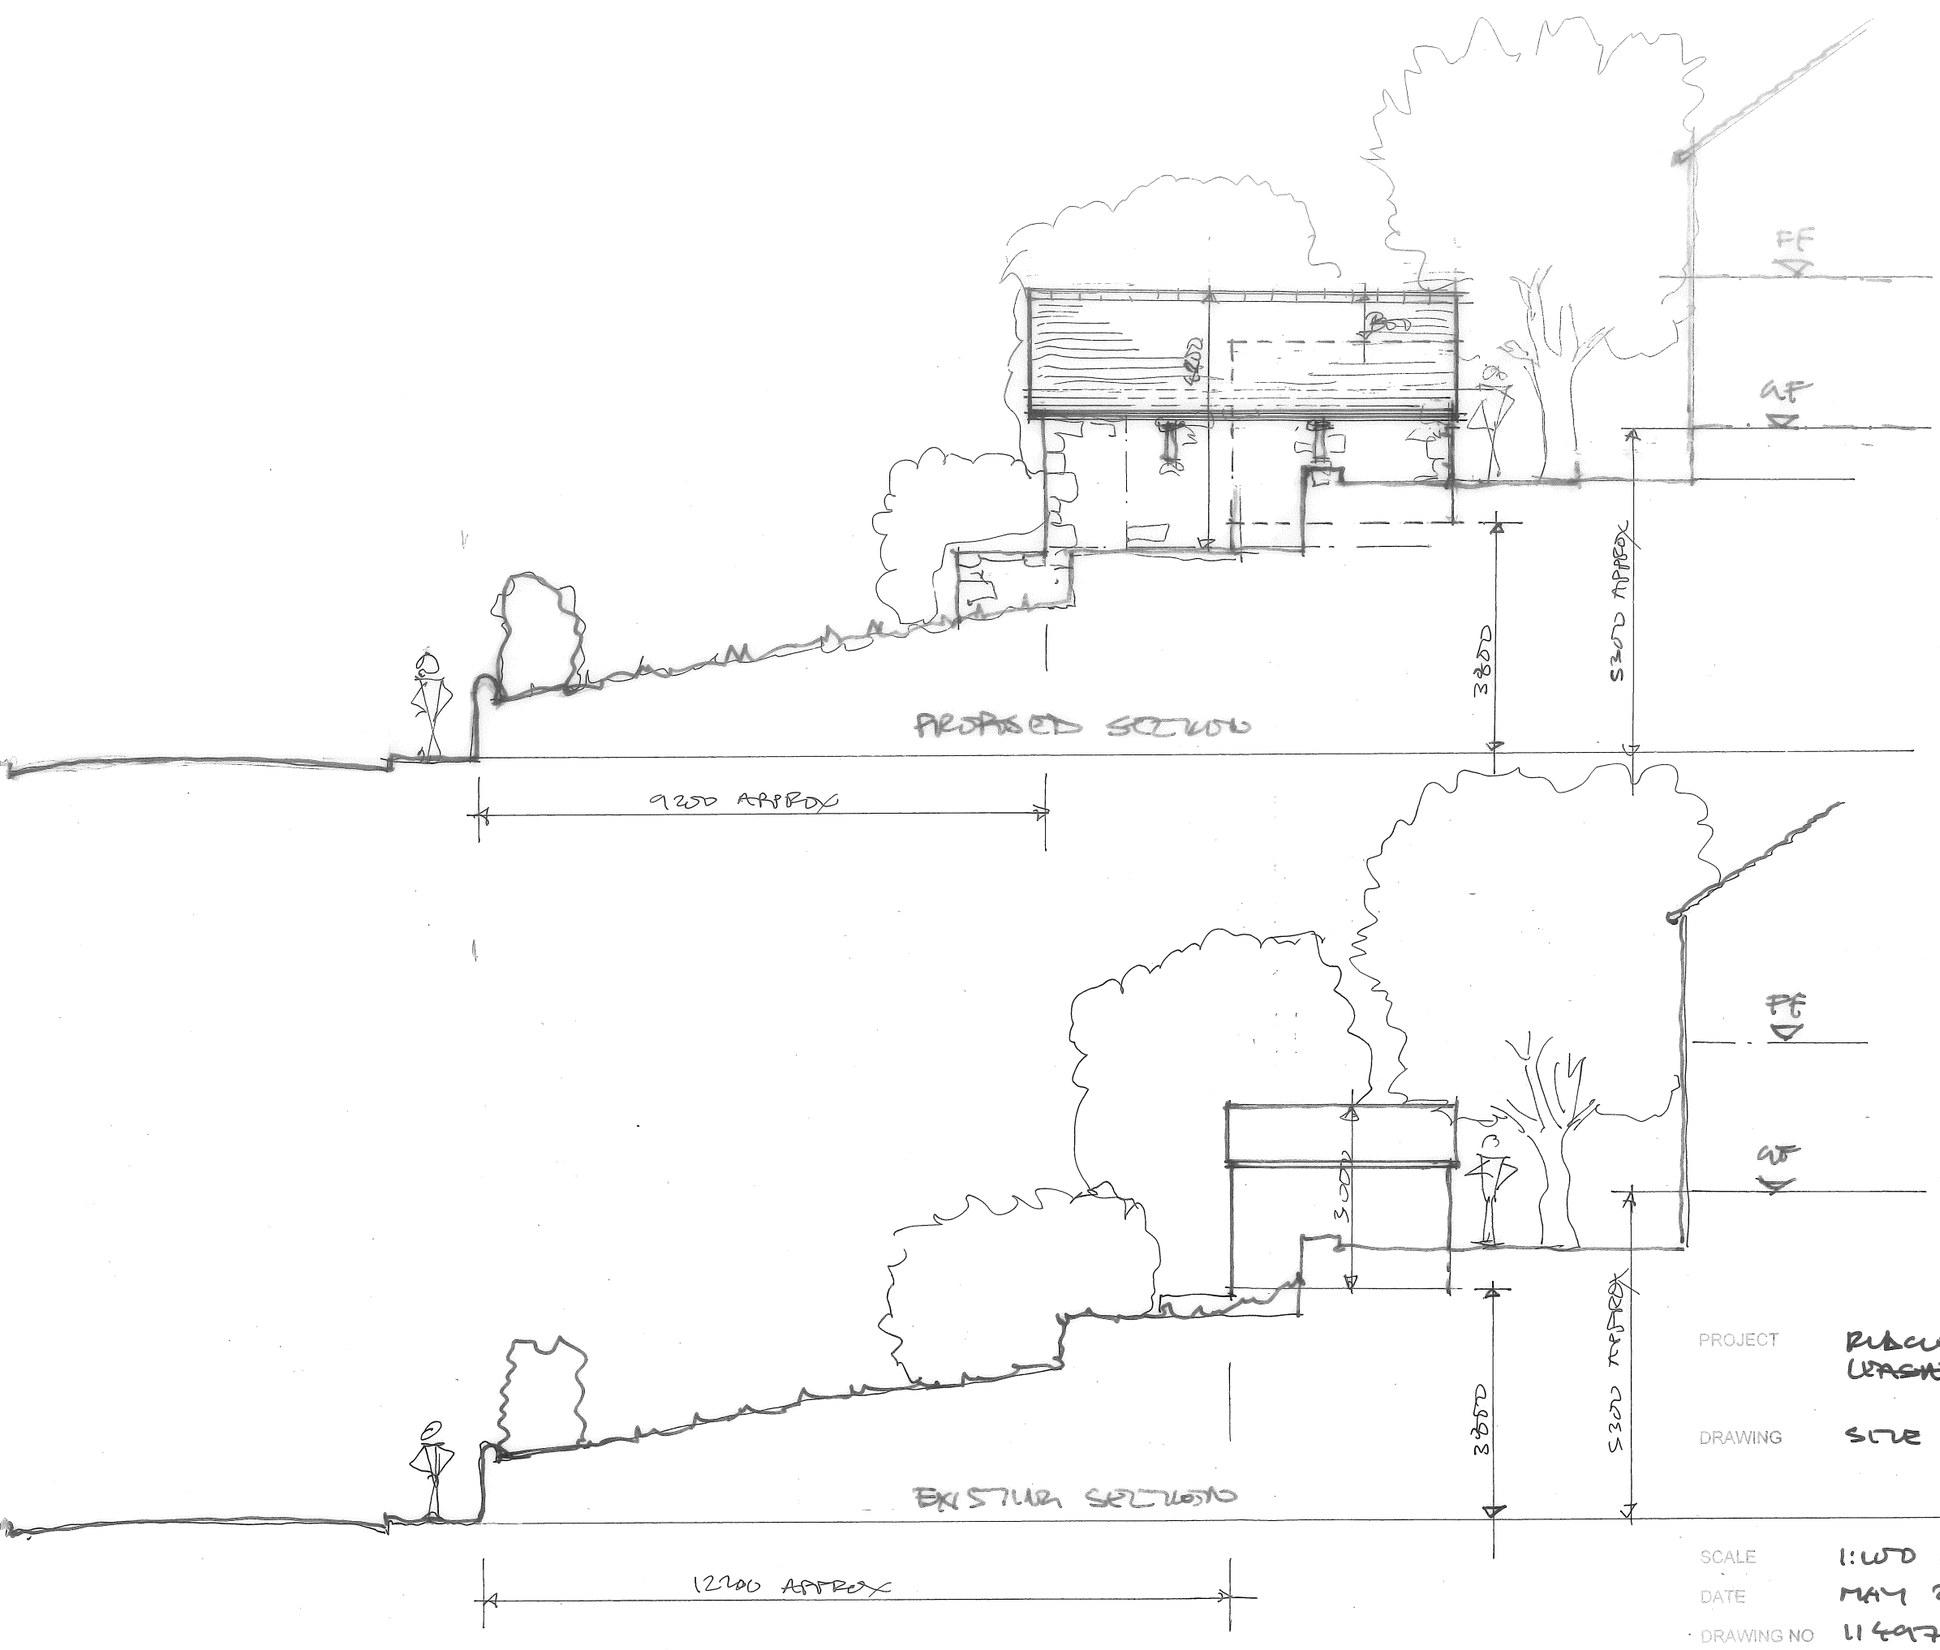

PROJECT RUDGECOT LEASOWS

DRAWING SITE SECTIONS

SCALE 1:100 @ A3

DATE MAY 2021

DRAWING NO 11497 / 03 A

MARTIN TUCKER LTD
Architectural Services & Interior Designers

Low Leas Barns
Low Leas
Riber
Derbyshire
DE4 5JR

T. 01629 530707
M. 07771 565439
W. martin tucker.net
E. m.tucker55.mt@gmail.com

The title, copyright and confidential information in this document belongs to Martin Tucker Ltd. All rights reserved. You may not reproduce this document or disclose it to others without the written consent of Martin Tucker Ltd, who also accepts no liability for the misuse by others in whole or in part. Do not scale.