


To be read with dwg 520267-CDP-XX-XX-DR-B-2003

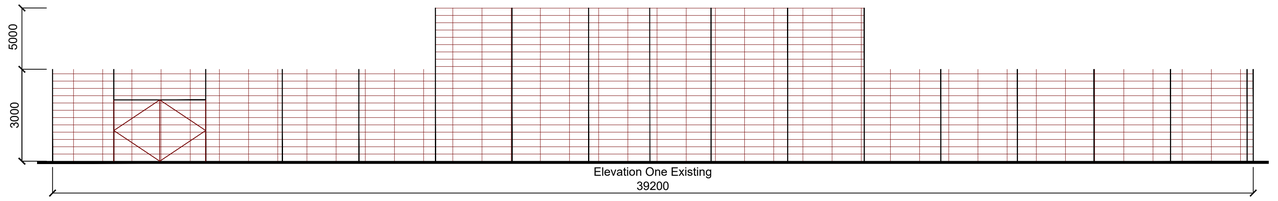


Elevation One Existing
39200

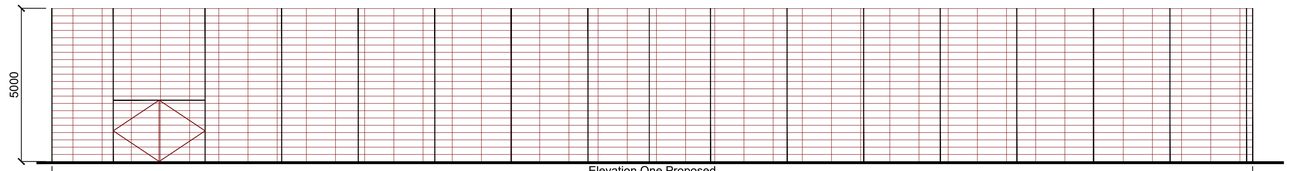


Elevation One Proposed
39200

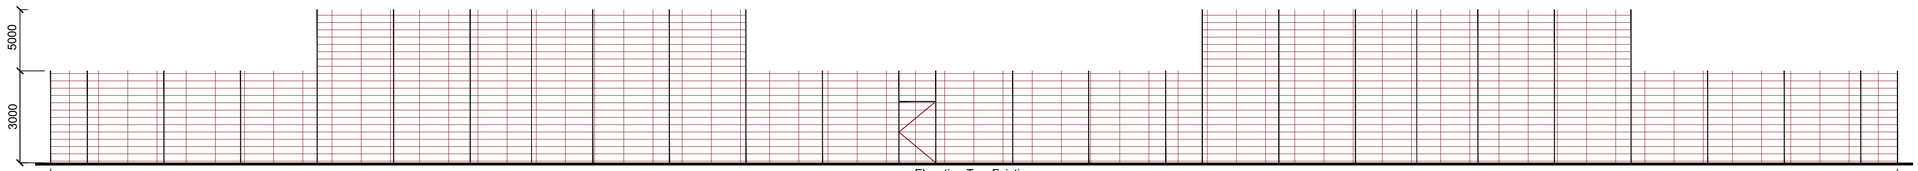


Elevation Two Existing
60297

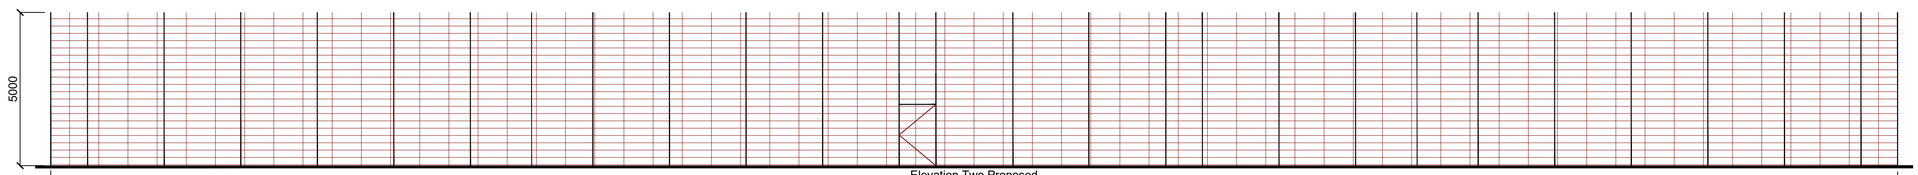


Elevation Two Proposed
60297

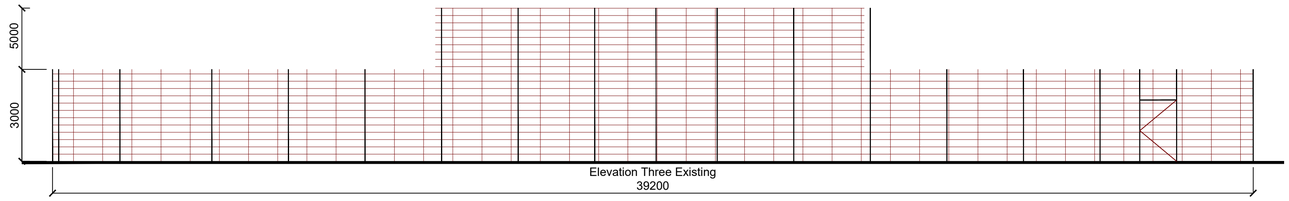


Elevation Three Existing
39200

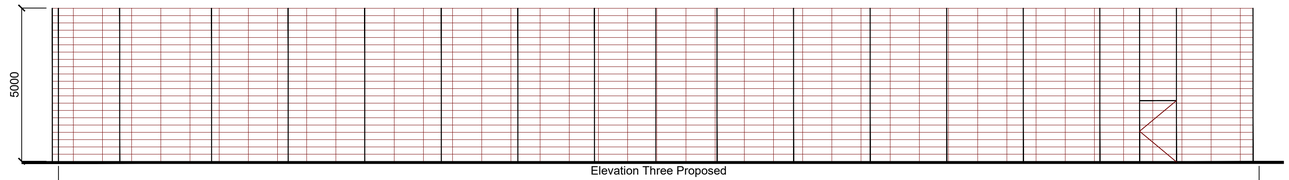

Elevation Three Proposed
39200

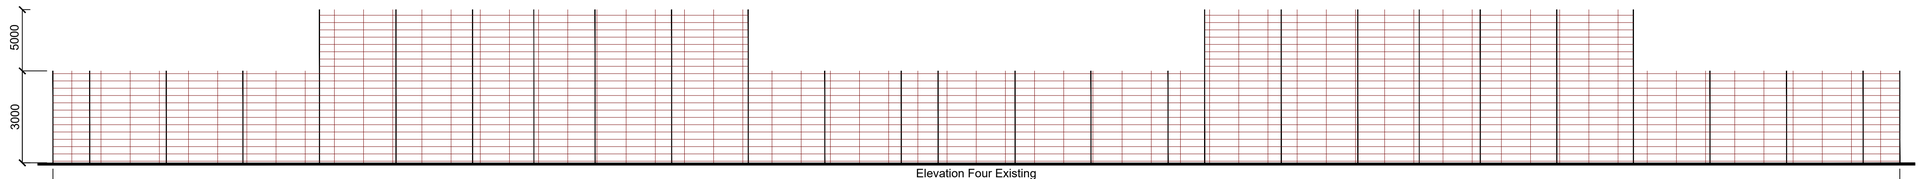

Elevation Four Existing
60297

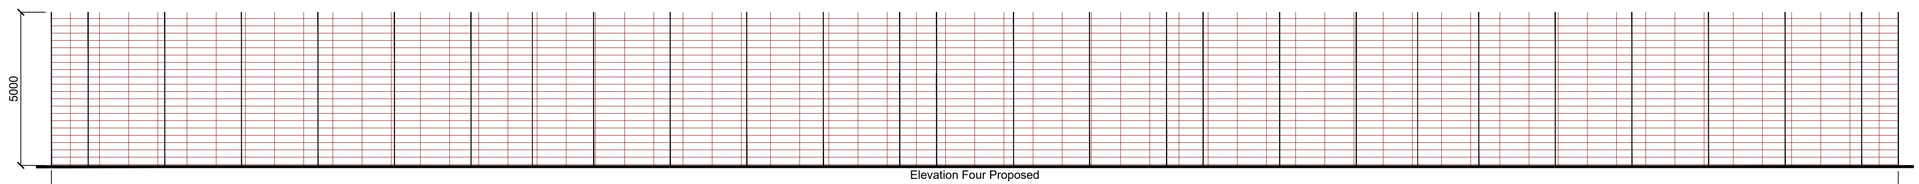

Elevation Four Proposed
60297

Drawing Number
520267-CDP-XX-XX-DR-B-2004

Disclaimer.
This drawing is to be read in conjunction with all related drawings. Do not scale from this drawing. All dimensions must be checked and verified on site before commencing any work or producing shop drawings.
This drawing is copyright and remains the property of Concertus Design and Property Consultants. When reproducing this drawing for any purpose, please ensure that Concertus is attributed clearly by either using the company logo, or as follows 'Image produced by Concertus Design & Property Consultants Limited'.

REV	DATE	BY	DESCRIPTION	CHKD

Concertus
DESIGN & PROPERTY CONSULTANTS
2 Friars Bridge Road - Ipswich - Suffolk - IP1 1RR

PLANNING

Project
Swanwick School & Sports College Alterations to MUGA

Project Number
520267

Scales
1:100
At A1 Size

Drawing Title
Existing & Proposed Elevations

Drawn
TA

Chkd
JWL

Lead Designer
Thomas Allsop

Date
07-06-21

email: Thomas.Allsop@Concertus.co.uk Tel: 07999 043919

Drawing Number
520267-CDP-XX-XX-DR-B-2004
Project Code - Originator - Volume/System - Level/Location -Type - Role - Element - Number