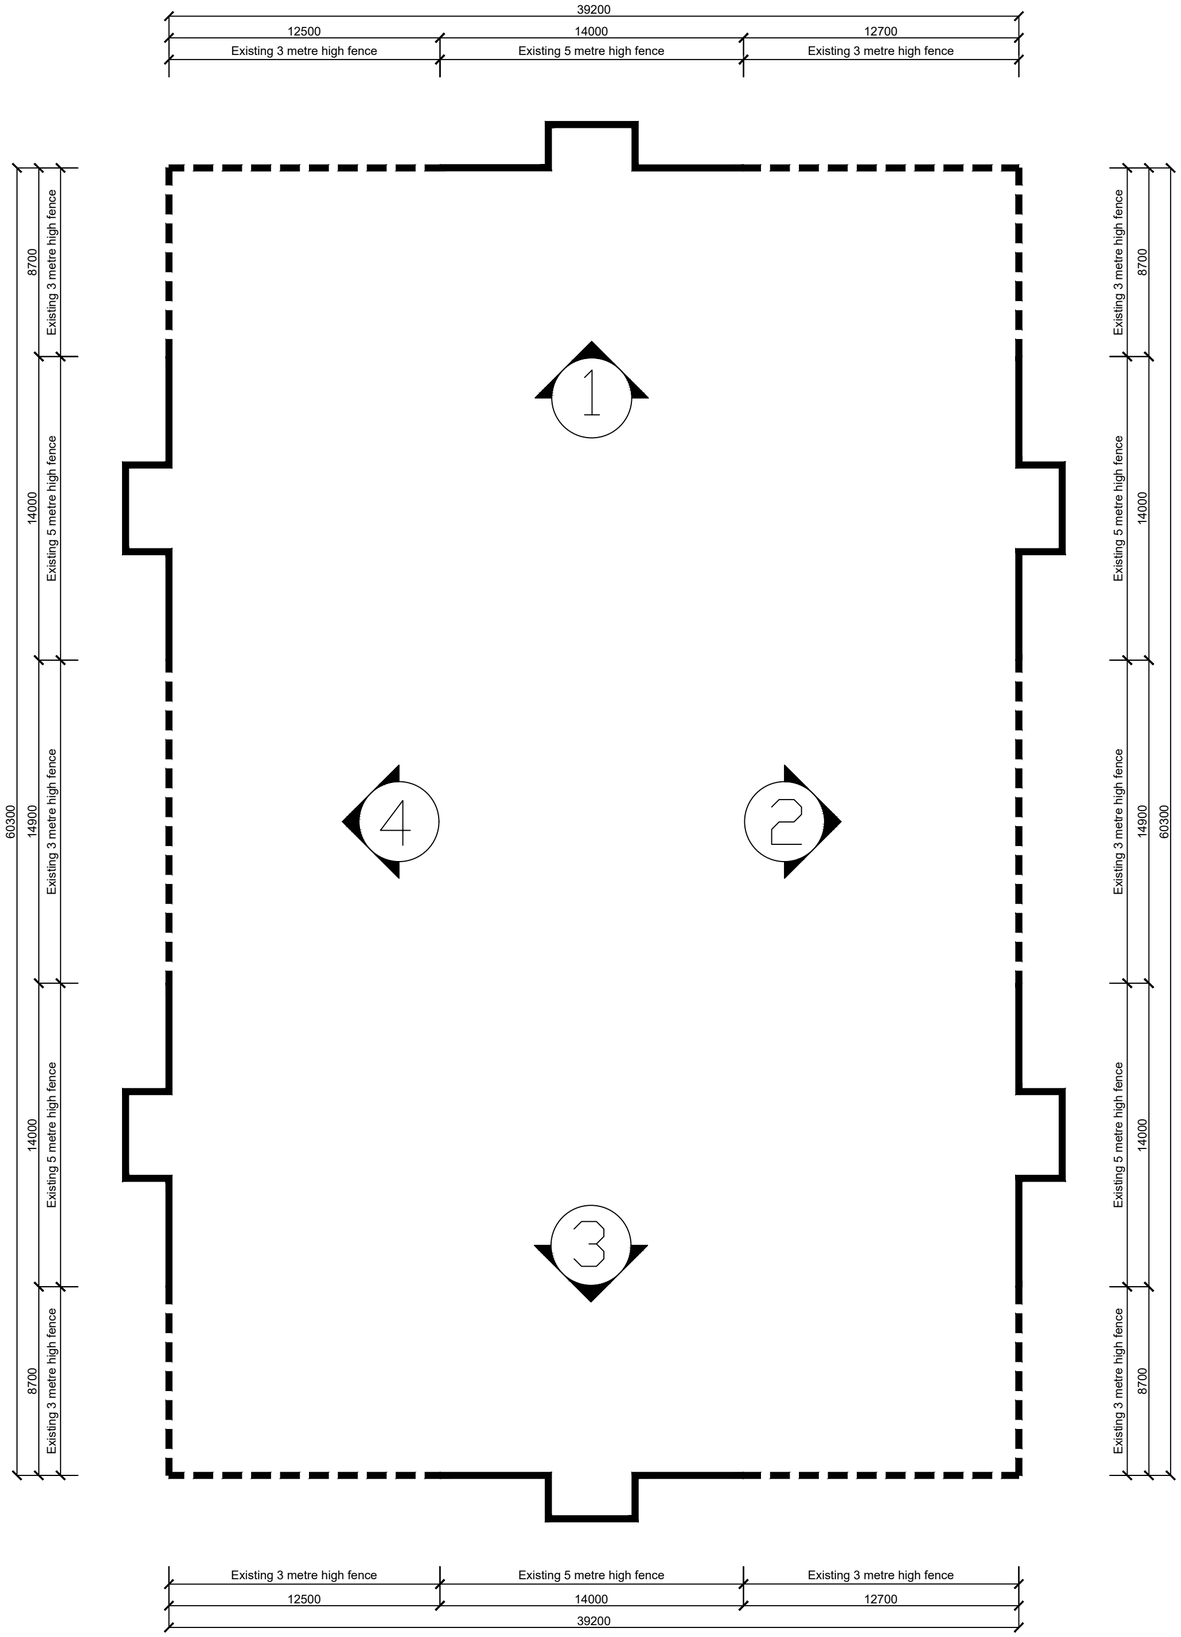


This proposal relates to the increase in height of fencing surrounding the multi use games area. It is proposed to increase areas of three metre high fencing to a height of five metres, this is proposed to improve security and reduce vandalsim of the facility.

In order to securely fix the new fencing it is proposed to install a new box section over the existing three metre high post, these will then be mechanically fixed together in order to increase the height to the proposed five metres. Onto these new posts a two metre lift of 646 weld mesh fence panels will be fixed, altering slightly from the existing 868 weldmesh fence panels. All new fencing will be black to match the existing approved fencing.

This proposal does not relate to the alteration of lighting, operating hours or the size / location of the existing MUGA.

Drawing Number
520267-CDP-XX-XX-DR-B-2003

Disclaimer.
This drawing is to be read in conjunction with all related drawings. Do not scale from this drawing. All dimensions must be checked and verified on site before commencing any work or producing shop drawings.
This drawing is copyright and remains the property of Concertus Design and Property Consultants. When reproducing this drawing for any purpose, please ensure that Concertus is attributed clearly by either using the company logo, or as follows 'Image produced by Concertus Design & Property Consultants Limited'.

REV	DATE	BY	DESCRIPTION	CHKD

PLANNING

Concertus DESIGN & PROPERTY CONSULTANTS
2 Friars Bridge Road - Ipswich - Suffolk - IP1 1RR

Project
Swanwick School & Sports College Alterations to MUGA

Project Number
520267

Scales
1:200
At A2 Size

Drawing Title
Key Plan

Drawn
TA

Chkd
JWL

Lead Designer
Thomas Allsop

Date
07-06-21

email: Thomas.Allsop@Concertus.co.uk Tel: 07999043919

Drawing Number
520267-CDP-XX-XX-DR-B-2003
Project Code - Originator - Volume/System - Level/Location -Type - Role - Element - Number